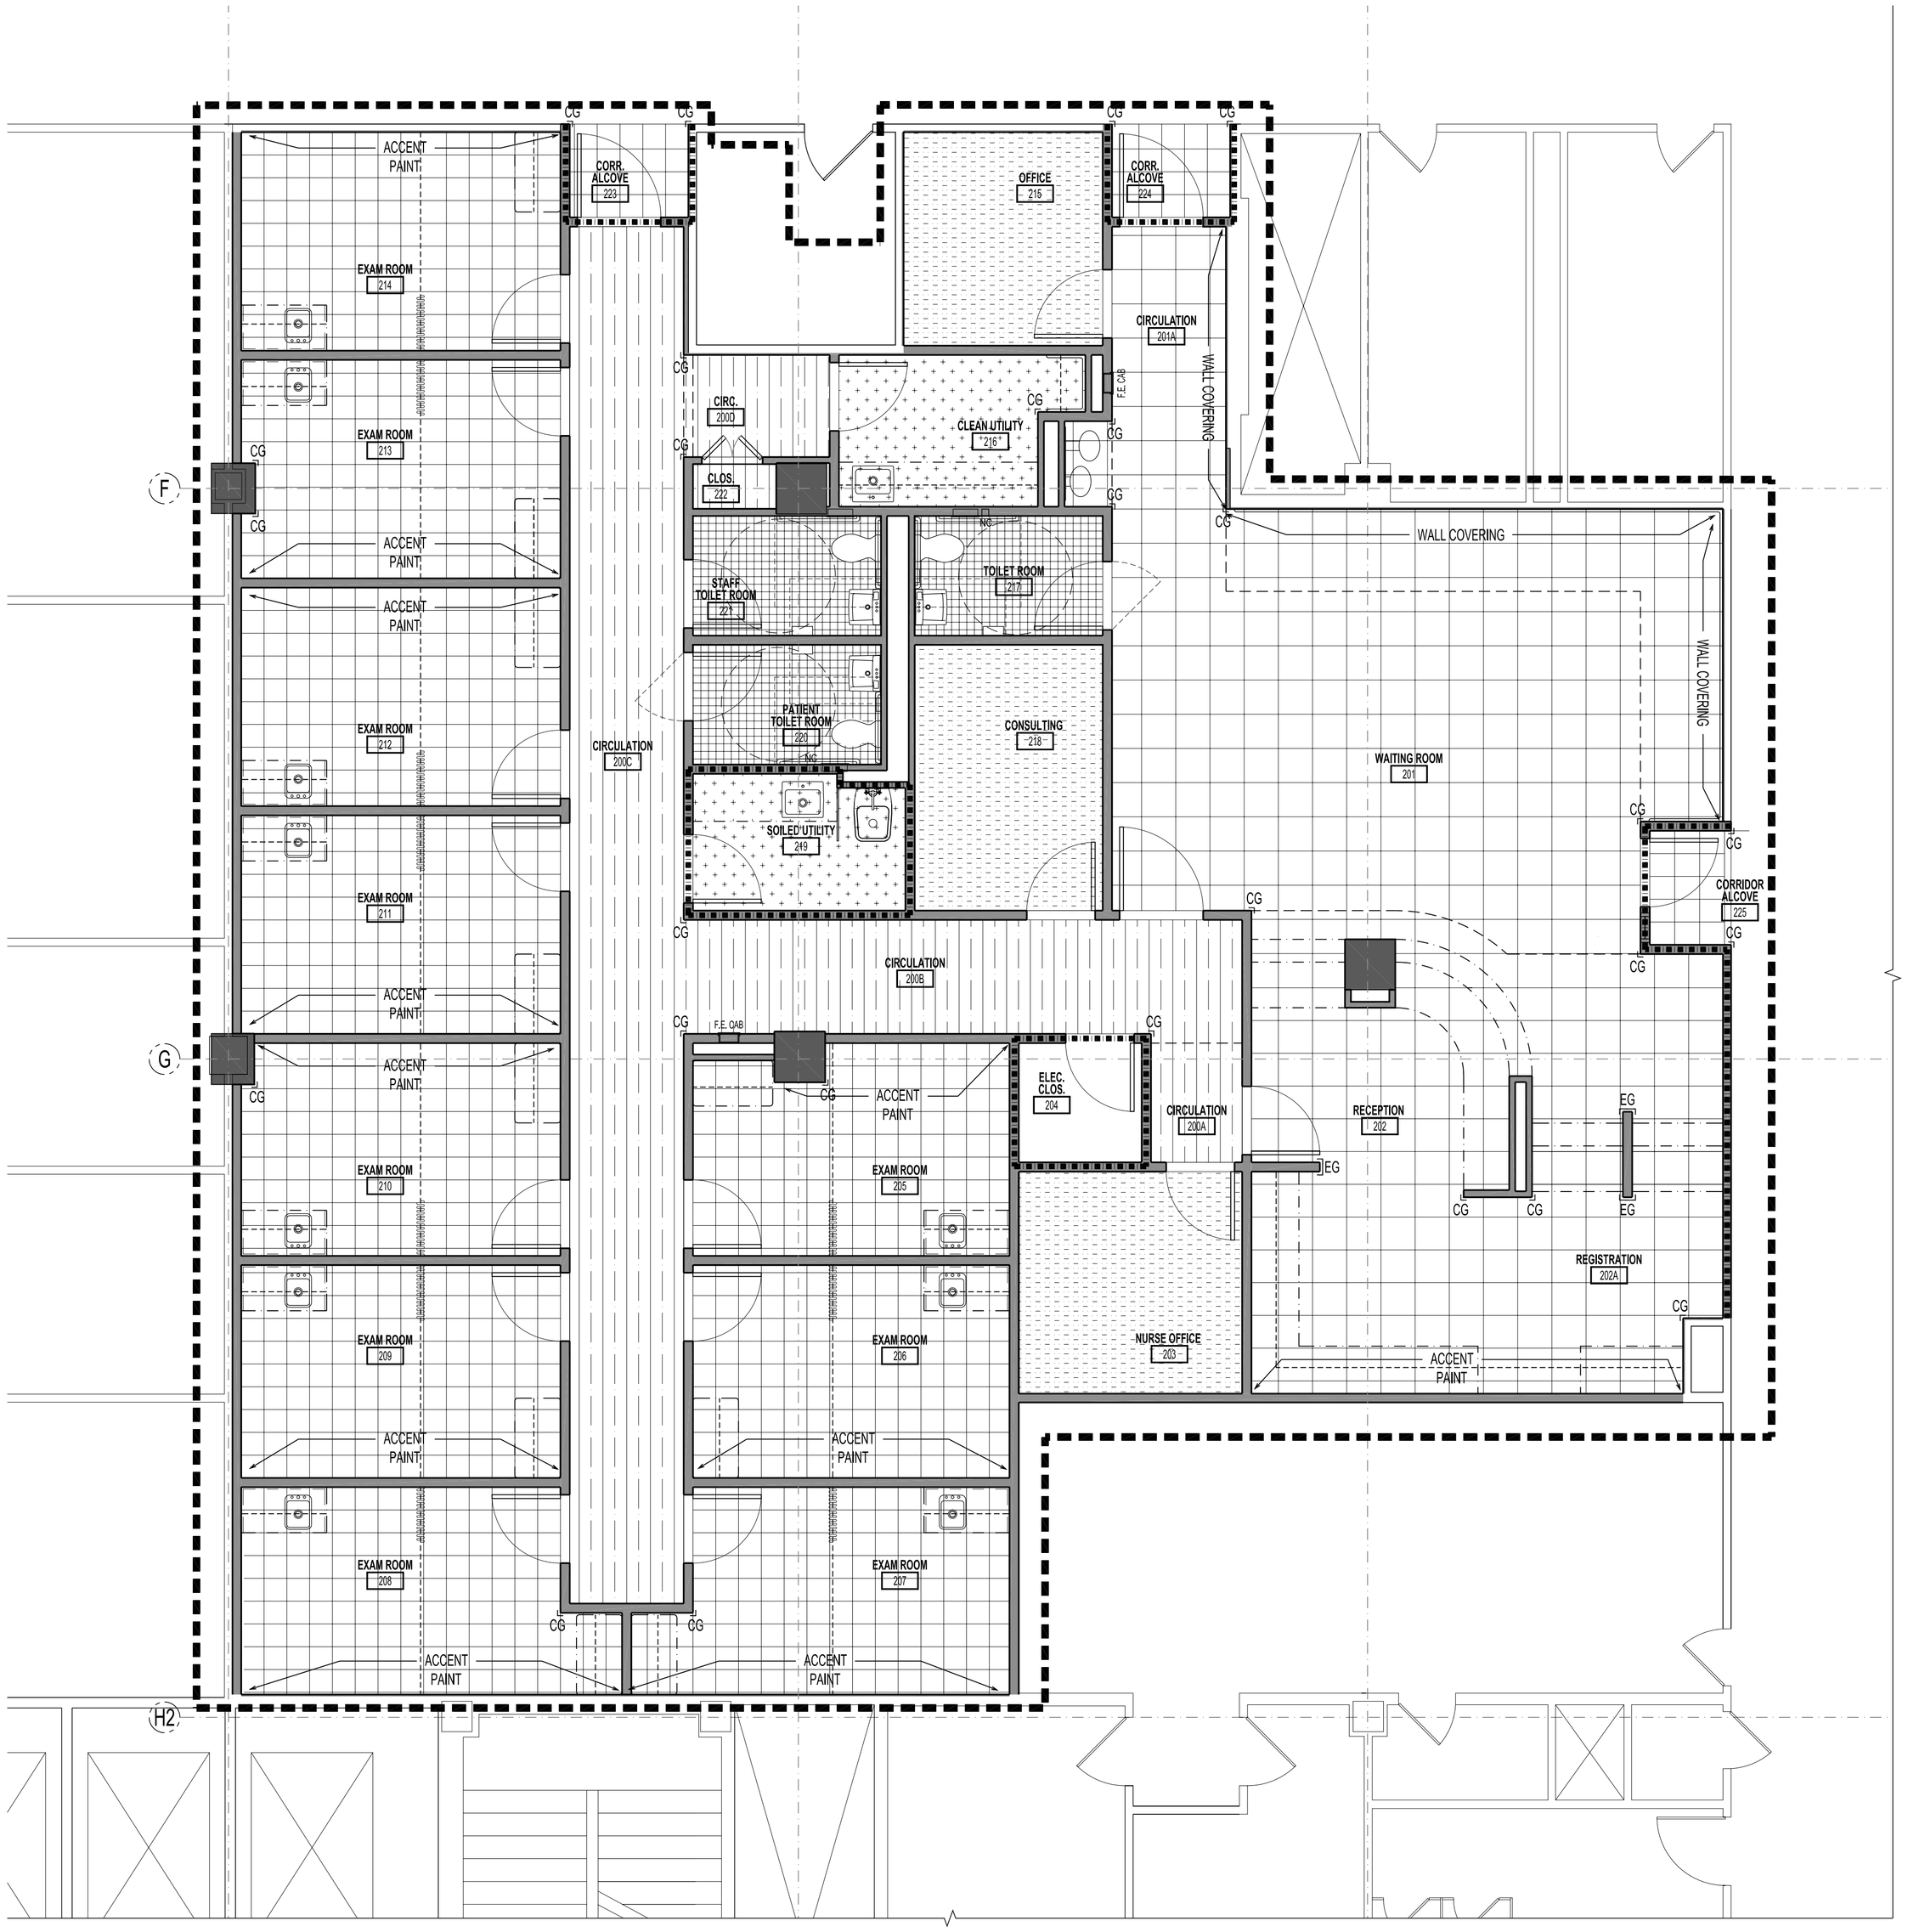

1 **SECOND FLOOR FINISH FLOOR PLAN**

SCALE: 1/4"=1'-0"

NOTE

ALL COLORS AND SPECIFICATIONS TO BE DETERMINED BY ARCHITECT.

GENERAL NOTES

1. INSTALL VCT IN A CONSISTENT DIRECTION TO AVOID A CHECKERBOARD EFFECT.
2. ALL WALLS & DOORS UNLESS OTHERWISE SPECIFIED SHALL BE PAINTED.
3. FLOOR PATTERN TO CONTINUE TO WALL UNDER WORK SURFACES, LOCKERS, FURNITURE, ETC. AND TOE KICK OF BASE CABINETS.
4. ALL GWB SOFFITS TO BE PAINTED WITH FINISH SPECIFIED FOR WALLS ON WHICH THEY OCCUR.

ABBREVIATIONS

ACT	- ACOUSTICAL CEILING TILE
ACR	- C/S ACROVYN
CC	- CUBICLE CURTAIN
CG	- CORNER GUARD
COR	- CORIAN
CPT	- CARPET
CR	- CRASH RAIL
CT	- CERAMIC TILE
DS	- DOOR SADDLE
EG	- EDGE GUARD
LVT	- LUXURY VINYL TILE
P	- PAINT
PC	- PRIVACY CURTAIN
PL	- PLASTIC LAMINATE
RF	- RUBBER FLOORING
SS	- SOLID SURFACING
SV	- SHEET VINYL
T	- TRANSITION STRIP
VCT	- VINYL COMPOSITION TILE
VP	- VINYL PLANK
WB	- WALL BASE
WC	- WALL COVERING
WP	- WALL PROTECTION

LEGEND

- XXX - ACCENT WALL FINISH
- - VCT
- - LVT
- - CARPET
- - CT
- - SV
- - VP

NOTE:

ALL FINISH COLORS AND SPECIFICATIONS TO BE DETERMINED BY ARCHITECT.

DOB EMPLOYEE STAMPS AND SIGNATURES:

DOB BSCAN STICKER:

REVISION	DATE	REASON FOR ISSUE
	06-25-2012	ISSUED TO DOB
	11-03-2011	ISSUED FOR OWNER REVIEW

KEY PLAN :

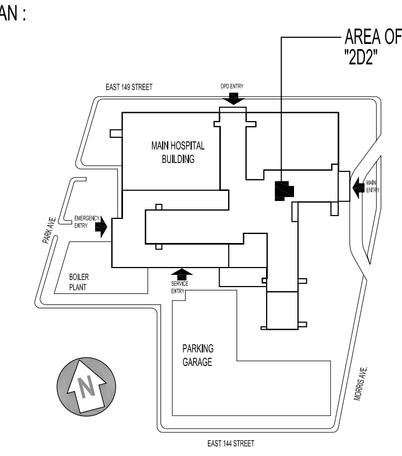

CLIENT:

NEW YORK CITY HEALTH AND HOSPITALS CORPORATION

CLIENT:

LINCOLN MEDICAL AND MENTAL HEALTH CENTER
234 East 149th Street, Bronx, New York 10451

ARCHITECT:

MJCL Architects, PLLC
1416 Avenue M, Brooklyn, NY 11230
Tel.: (718) 339-3390 Fax: (718) 339-3642

ENVIRONMENTAL ENGINEERING CONSULTANT:

Lilker Associates Consulting Engineers, PC
1001 Avenue of the Americas, New York, NY 10018
tel 212.695.1000 fax 212.695.1299 www.lilker.com

PROJECT:

NEW CLINIC RENOVATION AT SECOND FLOOR
234 East 149 Street Bronx, NY 10451

DRAWING:

SECOND FLOOR FINISH FLOOR PLAN

SCALE :	1/4"=1'-0"
DRAWN BY :	CAD
CHECKED BY :	VC
DATE :	09-06-2011
JOB # :	21115.00

DRAWING # :

A-130.00