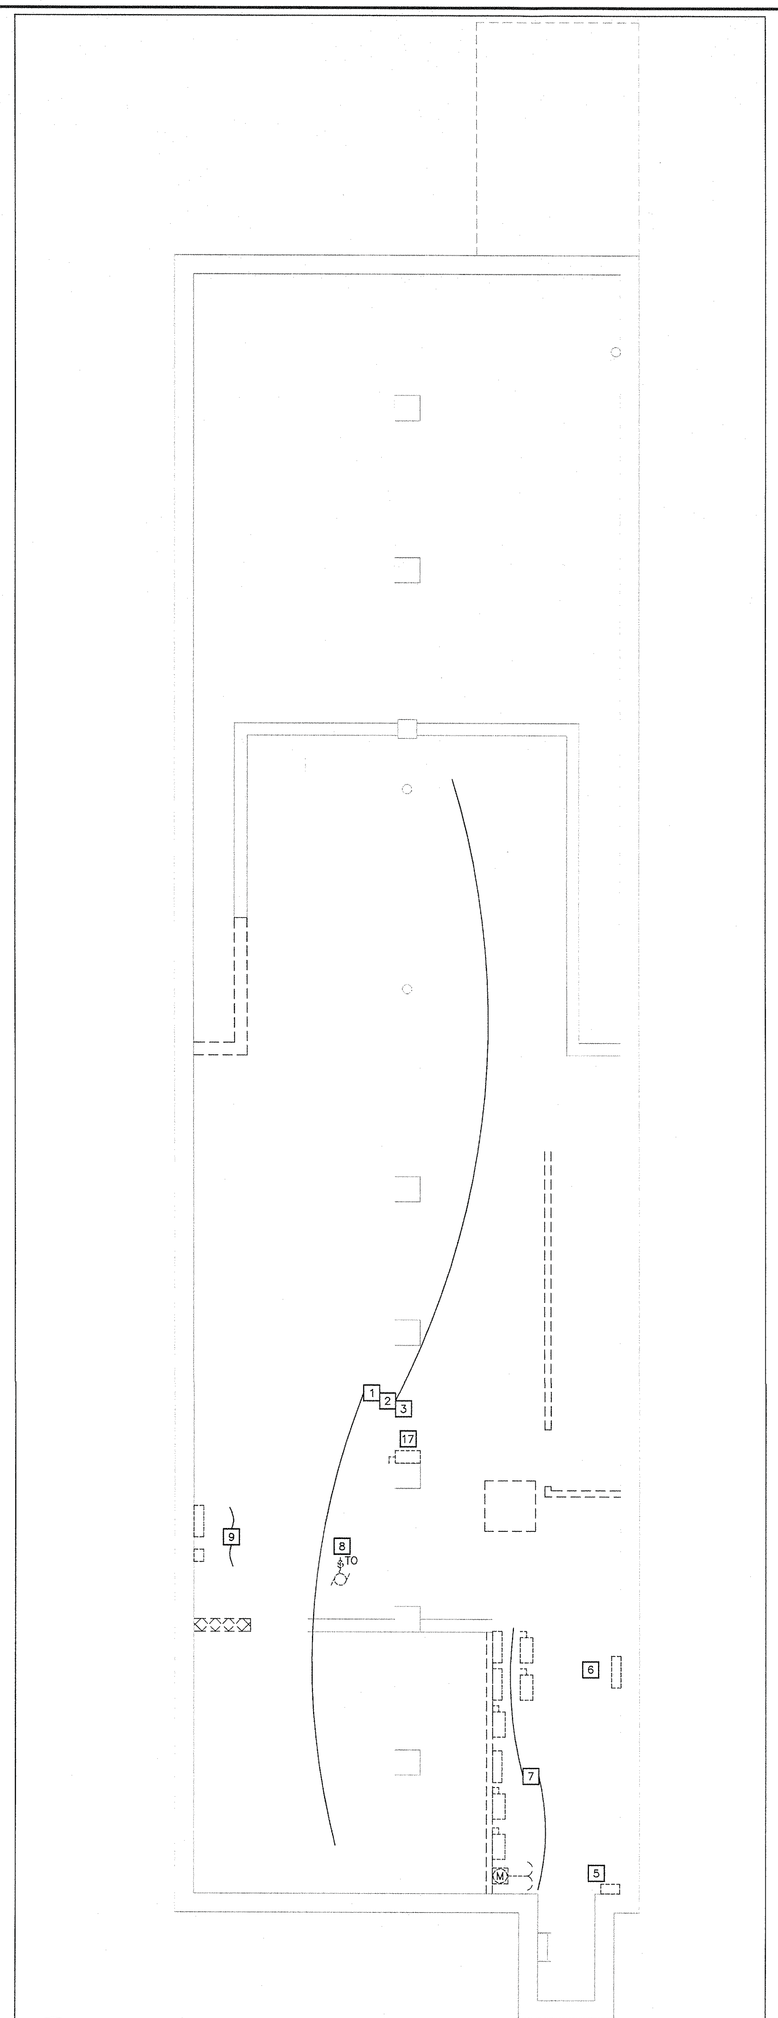

1 CELLAR LEVEL ELECTRICAL DEMOLITION PLAN

SCALE: 1/4"=1'-0"

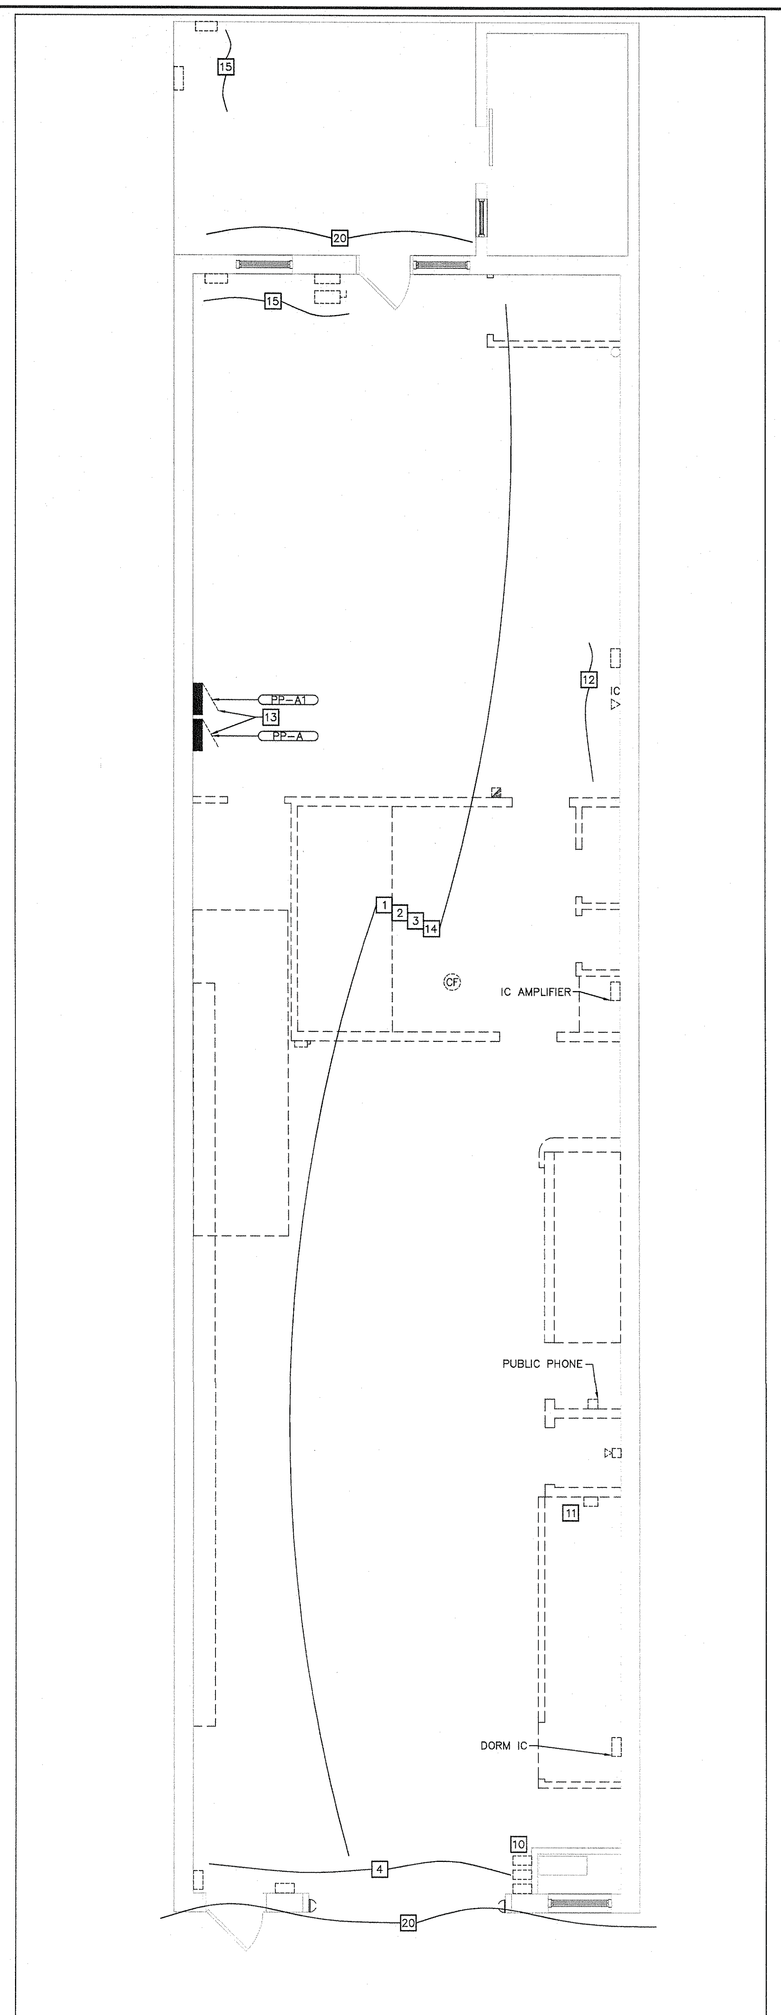

2 FIRST FLOOR ELECTRICAL DEMOLITION PLAN

SCALE: 1/4"=1'-0"

GENERAL NOTES

1. REFER TO ARCHITECTURAL PLANS FOR ADDITIONAL DEMOLITION INFORMATION.
2. ALL DEVICES AND FIXTURES INDICATED WITH A DASHED LINE, 'E' OR 'EXISTING' DENOTES EXISTING TO REMAIN. PROVIDE ADEQUATE PROTECTION DURING DEMOLITION AND CONSTRUCTION.

KEYED NOTES

(SOME KEY NOTES MAY NOT APPLY TO THIS SHEET.)

1 DISCONNECT AND REMOVE ALL EXISTING RECEPTACLES, JUNCTION BOXES, INTERCOMS, TIME CLOCKS, TEL/DATA OUTLETS, ETC., UNLESS OTHERWISE NOTED. REMOVE ALL ASSOCIATED CONDUIT AND WIRE BACK TO POINT OF ORIGIN.

2 DISCONNECT AND REMOVE ALL EXISTING LIGHT FIXTURES AND ASSOCIATED SWITCHING, UNLESS OTHERWISE NOTED. REMOVE ALL ASSOCIATED CONDUIT AND WIRE BACK TO POINT OF ORIGIN.

3 DISCONNECT AND REMOVE ALL EXISTING FIRE ALARM SPEAKER STROBES, PULL STATIONS, BELLS, AND OTHER FIRE ALARM EQUIPMENT, UNLESS OTHERWISE NOTED. REMOVE ALL ASSOCIATED CONDUIT AND WIRE BACK TO POINT OF ORIGIN.

4 DISCONNECT AND REMOVE ALL EXISTING POWER, DISCONNECT SWITCHES, AND CONTROLS ASSOCIATED WITH OVERHEAD DOOR. REMOVE ALL ASSOCIATED CONDUIT AND WIRE BACK TO POINT OF ORIGIN.

5 DISCONNECT AND REPLACE EXISTING UTILITY SERVICE END BOX WITH NEW. REFER TO THE CONSTRUCTION POWER PLAN AND POWER RISER DIAGRAM FOR ADDITIONAL INFORMATION. COORDINATE ALL WORK WIT THE UTILITY COMPANY.

6 DISCONNECT AND REMOVE EXISTING TELEPHONE DISTRIBUTION, TIMER, DISCONNECT SWITCH, ETC. REMOVE ALL ASSOCIATED CONDUIT AND WIRE BACK TO POINT OF ORIGIN.

7 DISCONNECT AND REMOVE EXISTING ALARM PANEL, MAIN SERVICE AND DISCONNECT SWITCHES, AND METERING ALONG WITH ALL ASSOCIATED WIRE CONDUIT.

8 EXISTING POWER CONNECTION TO EXISTING BOILER TO BE REPLACED IN KIND. REFER TO POWER PLAN FOR ADDITIONAL INFORMATION.

9 DISCONNECT AND REMOVE EXISTING TELEPHONE EQUIPMENT AND EMERGENCY POWER SYSTEM. REMOVE ALL ASSOCIATED CONDUIT AND WIRE BACK TO POINT OF ORIGIN.

10 DISCONNECT AND REMOVE ALL EXISTING SIRENS, ALARMS, AND LIGHTS. REMOVE ALL ASSOCIATED CONDUIT AND WIRE BACK TO POINT OF ORIGIN.

11 DISCONNECT AND REMOVE EXISTING RADIO CHARGING STATION. REMOVE ALL ASSOCIATED CONDUIT AND WIRE BACK TO POINT OF ORIGIN.

12 DISCONNECT AND REMOVE EXISTING ANSUL CONTROL SYSTEM. REMOVE ALL ASSOCIATED CONDUIT AND WIRE BACK TO POINT OF ORIGIN.

13 DISCONNECT AND REMOVE EXISTING PANELBOARDS. REMOVE ALL ASSOCIATED CONDUIT AND WIRE BACK TO POINT OF ORIGIN.

14 DISCONNECT AND REMOVE ALL EXISTING CEILING FANS. REMOVE ALL ASSOCIATED CONDUIT AND WIRE BACK TO POINT OF ORIGIN.

15 DISCONNECT AND REMOVE TERMINAL BOXES, CIRCUIT BREAKER, TIMER EXHAUST FAN AND DISCONNECT SWITCH. REMOVE ALL ASSOCIATED CONDUIT AND WIRE BACK TO POINT OF ORIGIN.

16 DISCONNECT AND REMOVE TIME CLOCK SYSTEM. REMOVE ALL ASSOCIATED CONDUIT AND WIRE BACK TO POINT OF ORIGIN.

17 DISCONNECT AND REMOVE DISCONNECT SWITCH, ALONG WITH ALL ASSOCIATED CONDUIT AND WIRE BACK TO POINT OF ORIGIN.

18 REPLACE EXISTING DISCONNECT SWITCH FOR EXISTING AC UNIT IN KIND, REPLACE WIRING AND CONDUIT IN KIND. REFER TO POWER PLAN FOR ADDITIONAL INFORMATION.

19 EXISTING DUCT DETECTOR TO BE REPLACED WITH NEW. DISCONNECT AND REMOVE DUCT DETECTOR ALONG WITH ALL ASSOCIATED CONDUIT AND WIRE BACK TO POINT OF ORIGIN.

20 DISCONNECT AND REMOVE ALL EXISTING OUTDOOR LIGHT FIXTURES, ALARMS, BELLS, ETC., LOCATED ON THE FRONT AND BACK FACADE. DISCONNECT AND REMOVE ASSOCIATED CONDUIT, WIRE AND ASSOCIATED SWITCHING. REMOVE ALL ASSOCIATED CONDUIT AND WIRE BACK TO POINT OF ORIGIN. REFER TO ARCHITECTURAL EXTERIOR DEMOLITION ELEVATIONS FOR ADDITIONAL INFORMATION.

21 DISCONNECT AND REMOVE ALL EXISTING POWER CONNECTIONS TO MECHANICAL EQUIPMENT BEING REMOVED, UNLESS OTHERWISE NOTED. REMOVE ALL ASSOCIATED POWER SUPPLIES, CONDUIT AND WIRE BACK TO POINT OF ORIGIN.

Project
BROOKLYN PHILHARMONIC MUSIC CENTER
299 DeGraw Street, Brooklyn, NY 11231

Prepared for
Brooklyn Philharmonic
55 Washington Street, Suite 656
Brooklyn, NY 11201

Contract No: 79.07250.09

HOK
1065 Avenue of the Americas
New York, NY 10018 USA
t +1 212 741 1200 f +1 212 633 1163

All reproduction & intellectual property rights reserved © 2012
In Association with

NEW YORK CITY DEPARTMENT OF DESIGN + CONSTRUCTION

NYC Department of Design & Construction
30-30 Thompson Avenue, #5-076
Long Island City, NY 11101

Old Structures
Structural Engineers
111 Broadway, 14th Floor
New York, NY 10006

M-E Engineers
MEP Engineers
29 West 38th Street, 5th Floor
New York, NY 10018

Syska Hennessy Group
Lighting Consultant
11 West 42 Street
New York, NY 10036

Key Plan

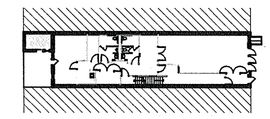

BLOCK: 414
LOT: 61

Professional Seals

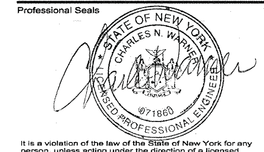

It is a violation of the law of the State of New York for any person, unless acting under the direction of a licensed architect, to alter any item on these drawings.

No.	Issue Description	MM-DD-YYYY
1	ISSUED FOR FILING	06-14-2012
2	ISSUED FOR BID	07-20-2012

No.	Revision Description	MM-DD-YYYY

B-Scan

Drawn by DH Reviewed by CW
Project No 79.07250.09
Date June 1, 2011
CAPIS ID PV467BPHL

Sheet Title
CELLAR AND FIRST FLOOR ELECTRICAL DEMOLITION PLANS

Sheet Number
ED-101.00

Original drawing is 42 x 30 Do not scale contents of this drawing

K:\DWG\brooklynphilharmonic_ny08037\CAD\Dwg\ED_NY08037.dwg Jul 19, 2012 06:31pm owilcox