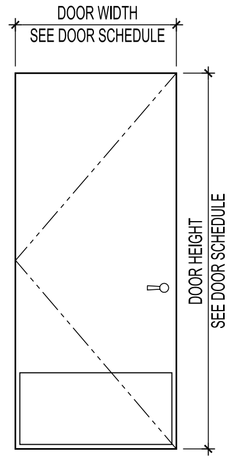

DOOR TYPE
"HM -1"

MATERIAL: HOLLOW METAL
THICKNESS: 1 3/4"

TYPE HM-1A: NON RATED
TYPE HM-1B: NOT USED
TYPE HM-1C: 3/4 " RATED

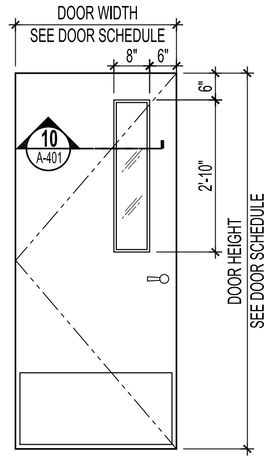

DOOR TYPE
"HM-2"

MATERIAL: HOLLOW METAL
THICKNESS: 1 3/4"

TYPE HM-2A: NON RATED
TYPE HM-2B: NOT USED
TYPE HM-2C: 3/4 " RATED

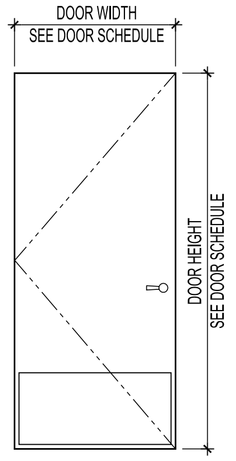

DOOR TYPE
"WD -1"

MATERIAL: WOOD
THICKNESS: 1 3/4"

TYPE WD-1A: NON RATED
TYPE WD-1B: NOT USED
TYPE WD-1C: 3/4 " RATED

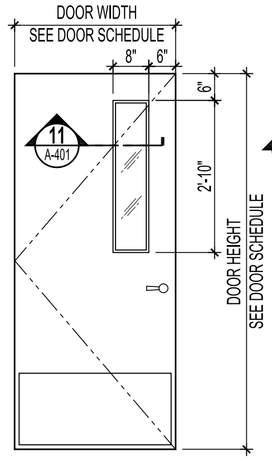

DOOR TYPE
"WD-2"

MATERIAL: WOOD
THICKNESS: 1 3/4"

TYPE WD-2A: NON RATED
TYPE WD-2B: NOT USED
TYPE WD-2C: 3/4 " RATED

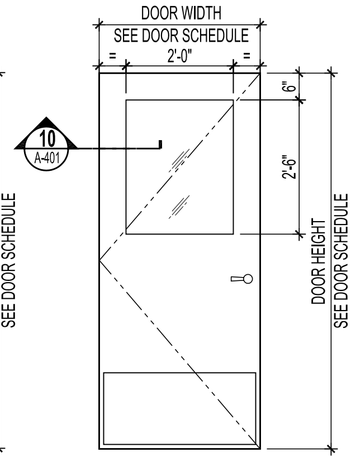

DOOR TYPE
"HM-3"

MATERIAL: HOLLOW METAL
THICKNESS: 1 3/4"

TYPE HM-3A: NON RATED
TYPE HM-3B: NOT USED
TYPE HM-3C: 3/4 " RATED

1 **DOOR TYPES**
SCALE: 1/2"=1'-0"

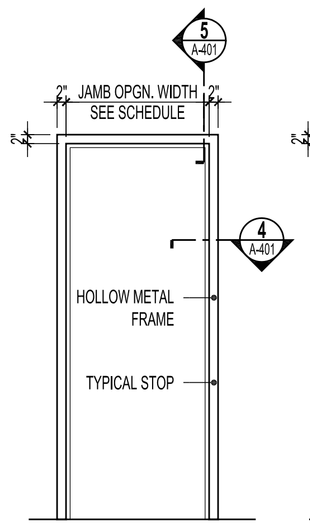

FRAME ELEVATION
TYPE "F1"

TYPE 'F1-A' - NON RATED
TYPE 'F1-B' - NOT USED
TYPE 'F1-C' - 3/4" RATED

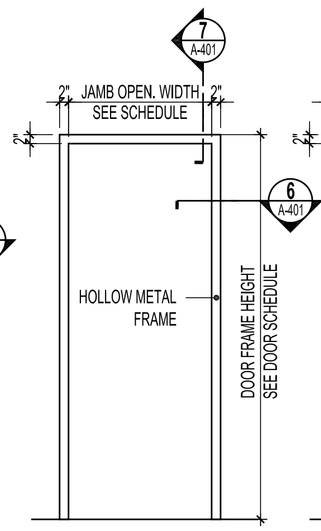

FRAME ELEVATION
TYPE "F2" NOT RATED

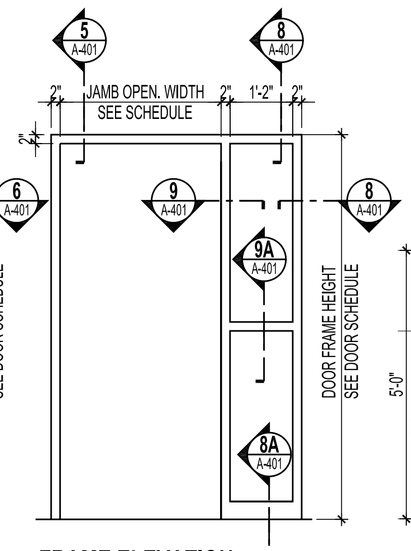

FRAME ELEVATION
TYPE "F3" 3/4" RATED

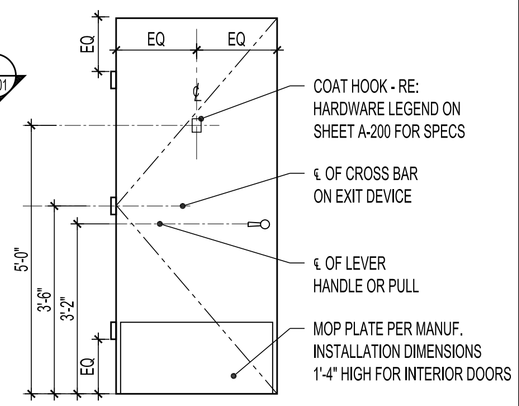

2 **HOLLOW METAL FRAMES**
SCALE: 1/2"=1'-0"

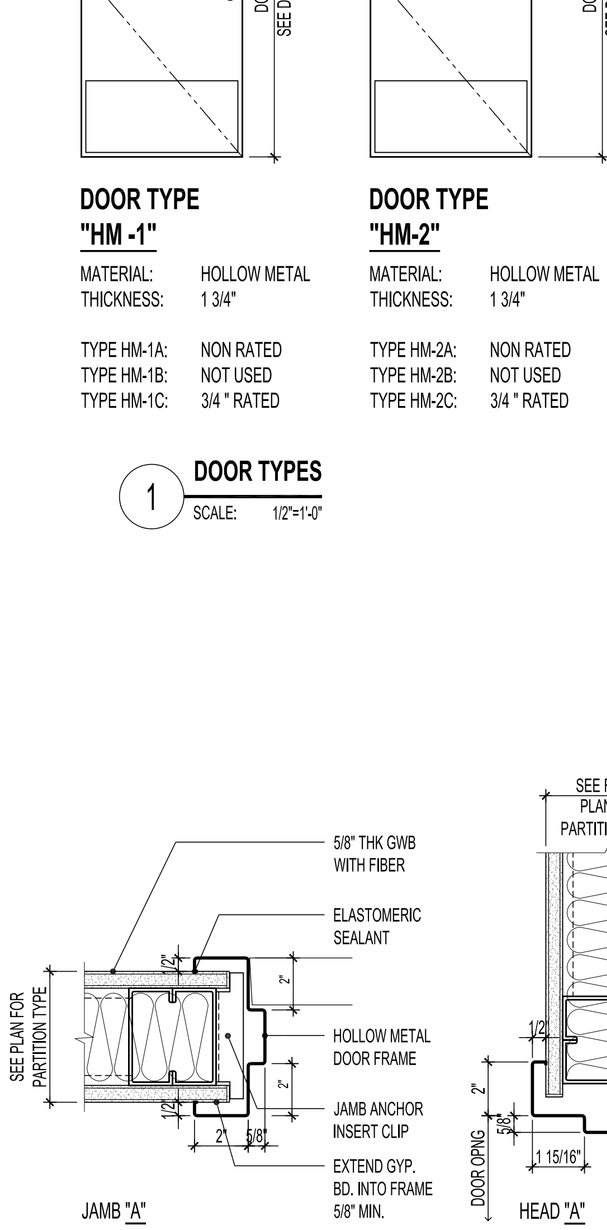

JAMB "A"

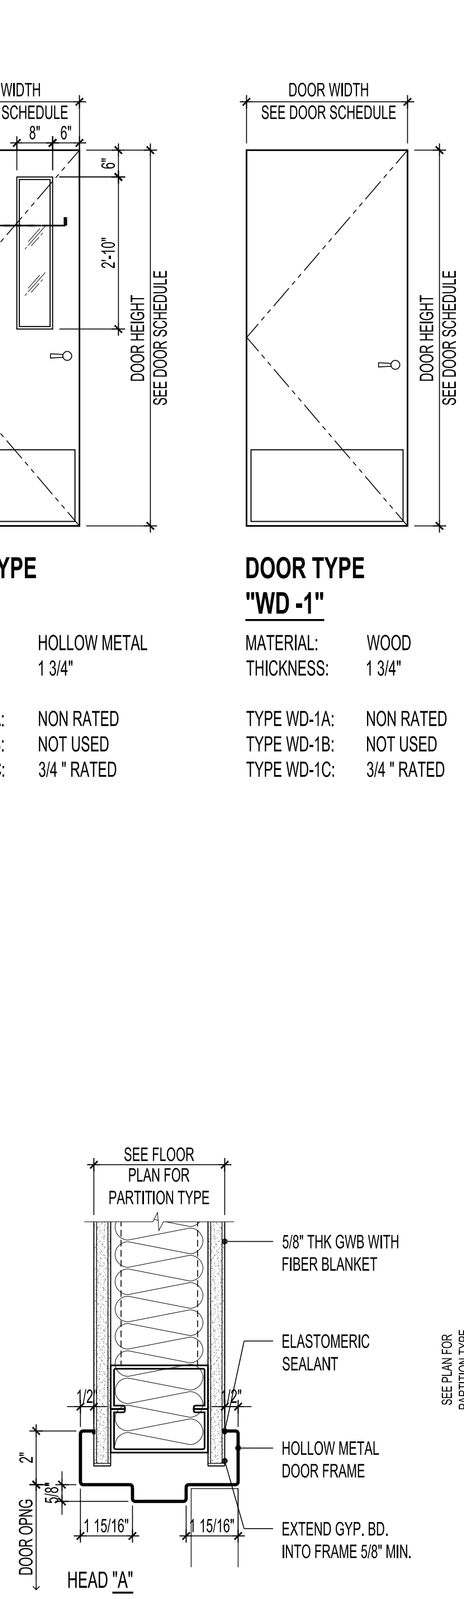

HEAD "A"

TYPICAL SINGLE-LEAF INTERIOR DOORS

TYPICAL SINGLE-LEAF
INTERIOR DOOR JAMB
4 SCALE: 3"=1'-0"

TYPICAL SINGLE-LEAF
INTERIOR DOOR HEAD
5 SCALE: 3"=1'-0"

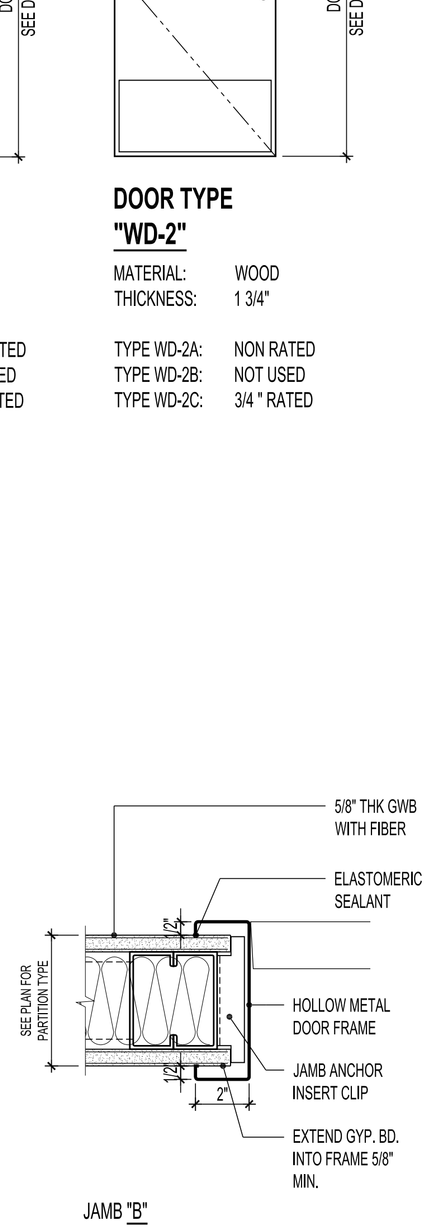

JAMB "B"

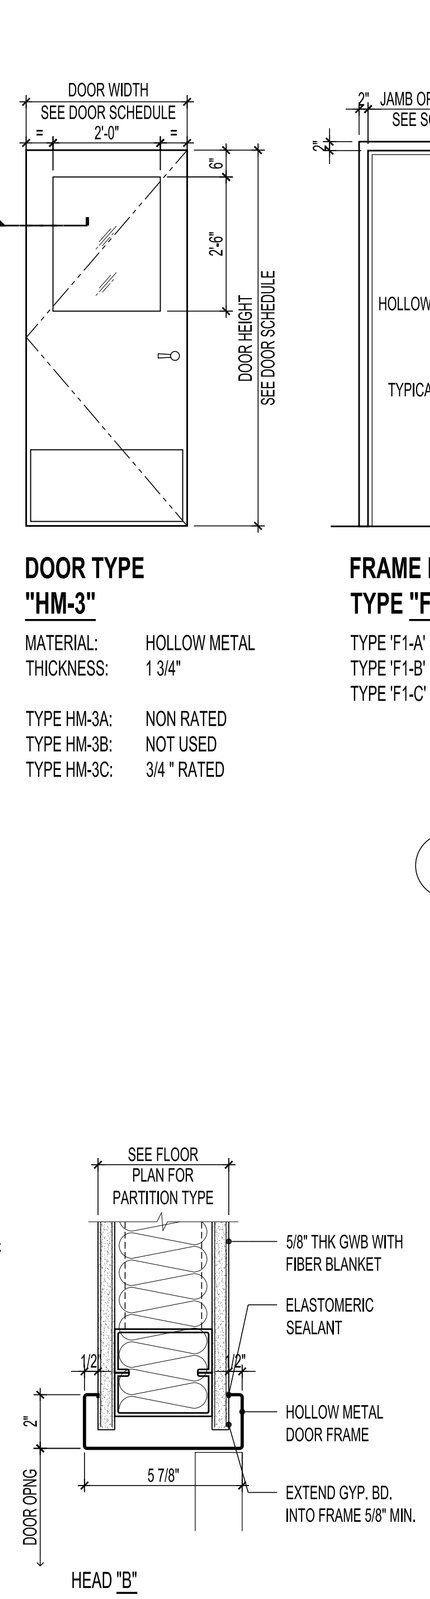

HEAD "B"

TYPICAL SINGLE-LEAF DOUBLE SWING INTERIOR DOORS

SINGLE-LEAF DOUBLE-SWING
INTERIOR DOOR JAMB
6 SCALE: 3"=1'-0"

SINGLE-LEAF DOUBLE-SWING
INTERIOR DOOR HEAD
7 SCALE: 3"=1'-0"

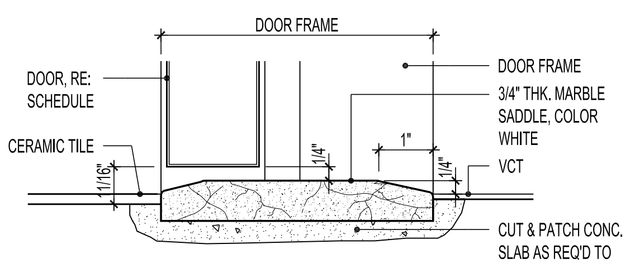

DOOR SADDLE "DS-1"
MARBLE SADDLE

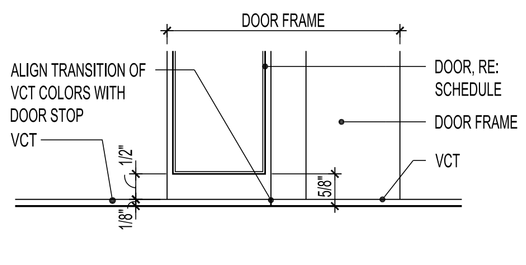

DOOR SADDLE "DS2"
NO SADDLE

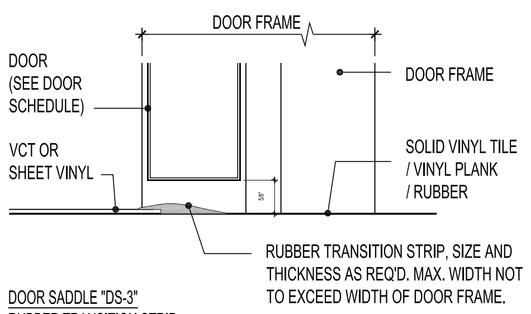

DOOR SADDLE "DS-3"
RUBBER TRANSITION STRIP

12 **DOOR SADDLE DETAILS**
SCALE: 6"=1'-0"

NOTE:
SEE FINISH SCHEDULE ON DWG. A-140 FOR MORE INFORMATION.

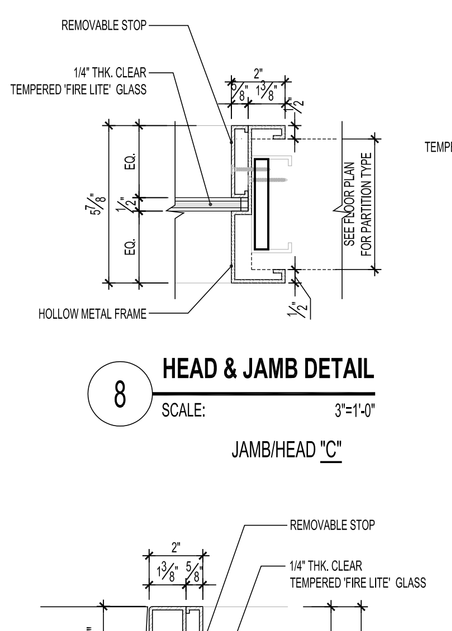

8 **HEAD & JAMB DETAIL**
SCALE: 3"=1'-0"

JAMB/HEAD "C"

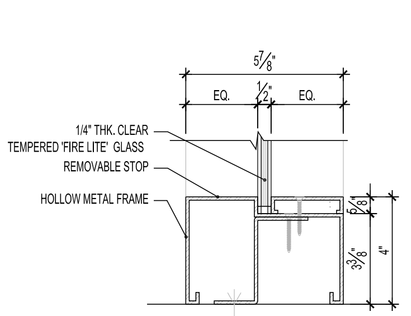

8A **BASE DETAIL**
SCALE: 3"=1'-0"

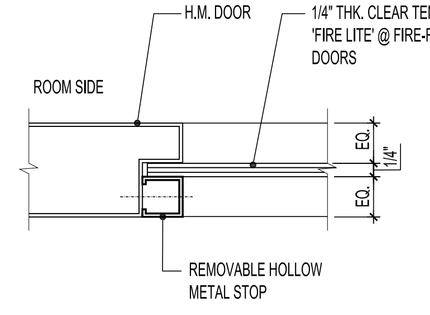

10 **DETAIL : DOOR VISION PANEL**
SCALE: 6"=1'-0"

9 **MULLION DETAIL**
SCALE: 3"=1'-0"

9A **MULLION DETAIL**
SCALE: 3"=1'-0"

11 **DETAIL : DOOR VISION PANEL**
SCALE: 6"=1'-0"

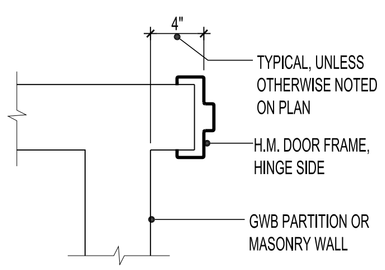

13 **TYPICAL FRAME LOCATION**
SCALE: 1 1/2"=1'-0"

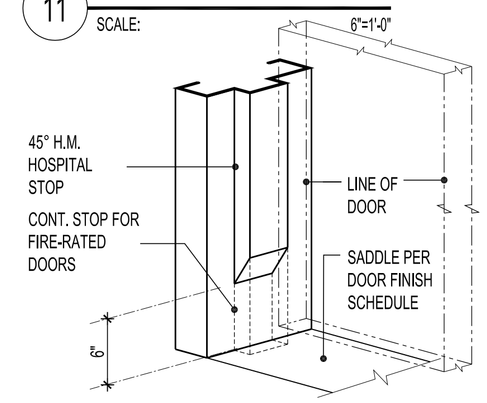

14 **DETAIL: TYPICAL FRAME**
SCALE: 1 1/2"=1'-0"

3 **TYPICAL HARDWARE LOCATION**
SCALE: 1/2"=1'-0"

DOB EMPLOYEE STAMPS AND SIGNATURES:

DOB BSCAN STICKER:

REVISION	DATE	REASON FOR ISSUE
	06-25-2012	ISSUED TO DOB
	11-03-2011	ISSUED FOR OWNER REVIEW

KEY PLAN :

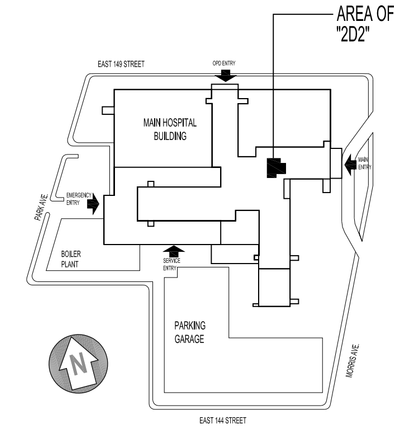

CLIENT:
NEW YORK CITY HEALTH AND HOSPITALS CORPORATION

CLIENT:
LINCOLN MEDICAL AND MENTAL HEALTH CENTER
234 East 149th Street, Bronx, New York 10451

ARCHITECT:
M J C L Architects, PLLC
1416 Avenue M, Brooklyn, NY 11230
Tel. : (718) 339-3390 Fax : (718) 339-3842

ENVIRONMENTAL ENGINEERING CONSULTANT:
Lilker Associates Consulting Engineers, PC
1001 Avenue of the Americas, New York, NY 10018
tel 212.695.1000 fax 212.695.1299 www.lilker.com

PROJECT:
NEW CLINIC RENOVATION AT SECOND FLOOR
234 East 149 Street Bronx, NY 10451

DRAWING:
DOORS & FRAMES DETAILS

SCALE :	AS NOTED
DRAWN BY :	CAD
CHECKED BY :	VC
DATE :	09-06-2011
JOB # :	21115.00

DRAWING # :
A-401.00