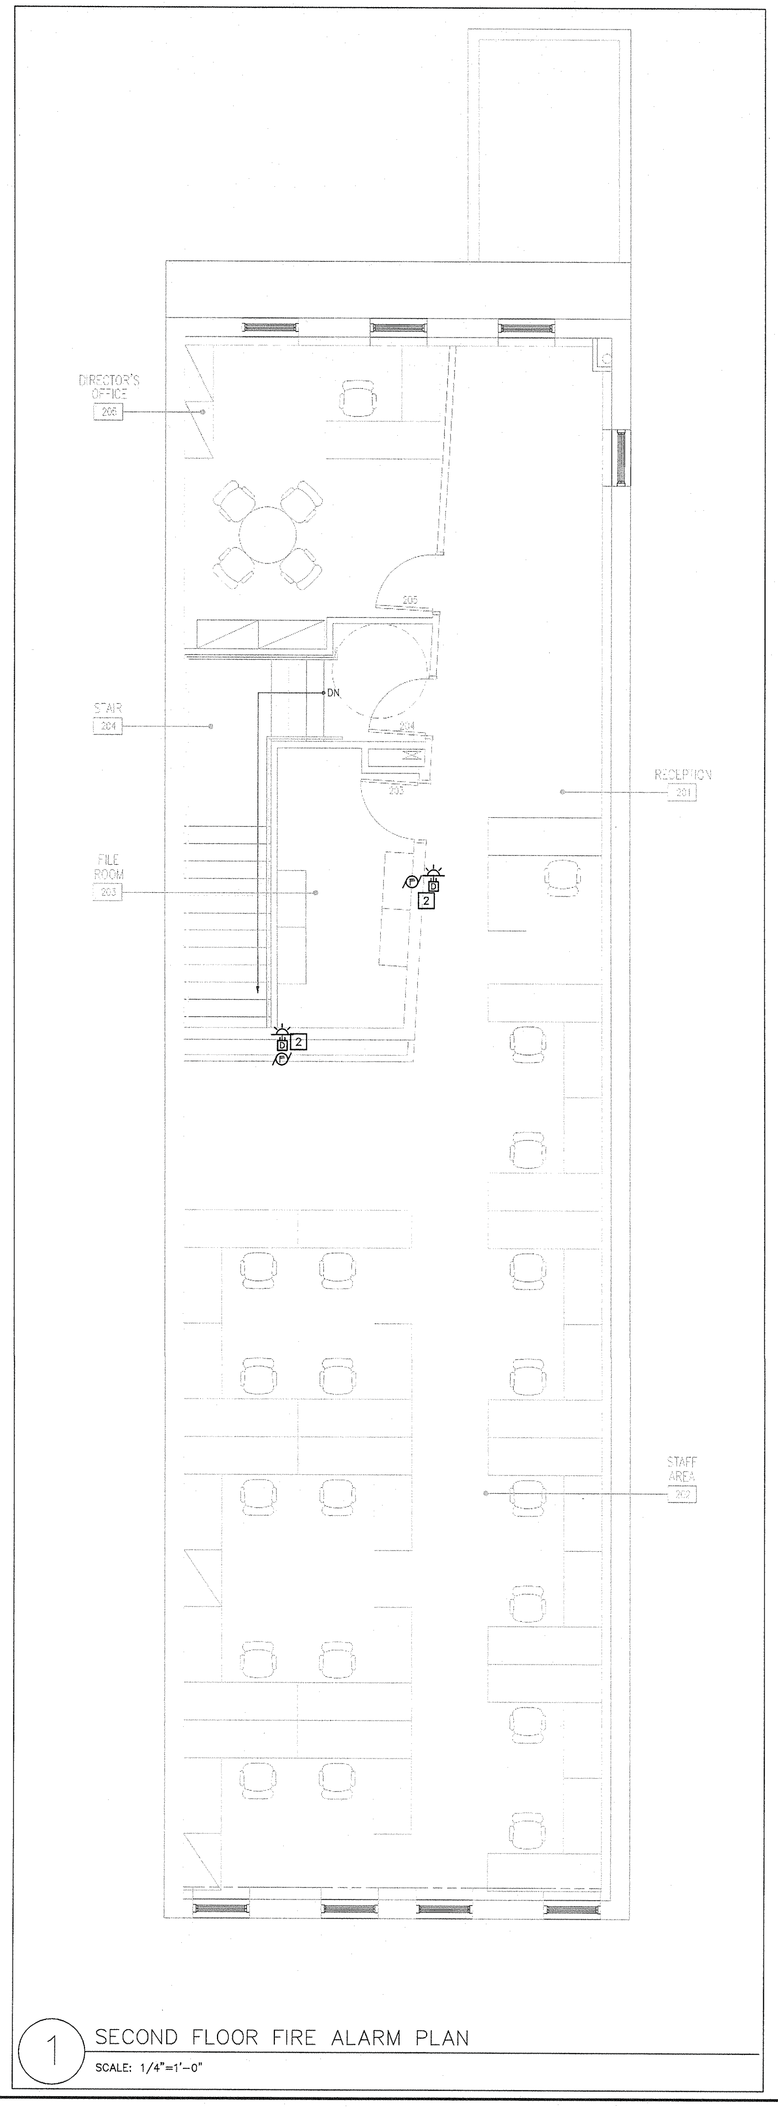

1 SECOND FLOOR FIRE ALARM PLAN

SCALE: 1/4"=1'-0"

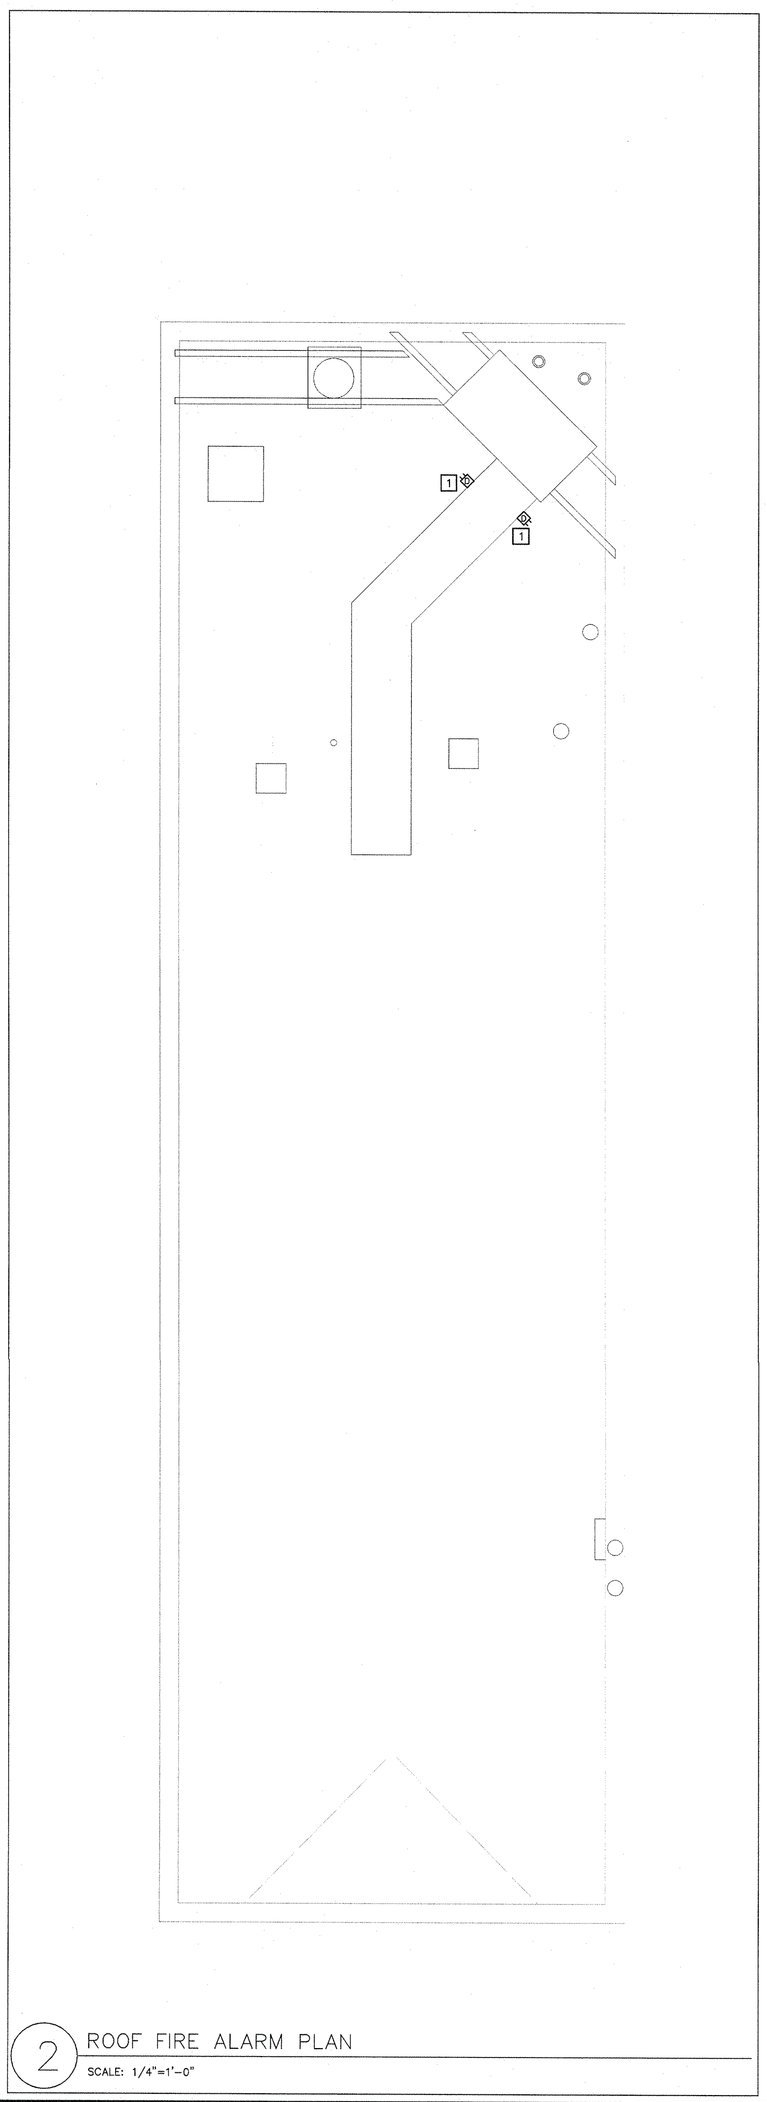

2 ROOF FIRE ALARM PLAN

SCALE: 1/4"=1'-0"

GENERAL NOTES

1. FOR EXACT LOCATION AND MOUNTING HEIGHTS OF ALL FIRE ALARM DEVICES REFER TO ARCHITECTURAL DRAWINGS.
2. ALL WIRE ROUTED IN EXPOSED CEILING SHALL BE ROUTED IN CONDUIT UNLESS OTHERWISE NOTED. ROUTE CONDUIT TIGHT AND SQUARE TO BUILDING STRUCTURE.
3. PROVIDE ALL WIRE, CONDUIT, ETC. FOR ALL DEVICES AS REQUIRED.
4. INSTALLATION SHALL COMPLY WITH 2008 NYC CONSTRUCTION CODES.
5. ELECTRICAL WORK SHALL COMPLY WITH 1 RCNY 4000-06.
6. EQUIPMENT/DEVICE USED ARE BY APPROVED MANUFACTURERS AND ARE LISTED FOR THEIR USE.

KEYED NOTES

(SOME KEY NOTES MAY NOT APPLY TO THIS SHEET.)

1 INSTALL DUCT DETECTOR IN EXISTING DUCTWORK. COORDINATE ALL WORK WITH HVAC CONTRACTOR.

2 PROVIDE A FIRE ALARM MONITOR RELAY FOR DAMPER POSITION AND FIRE ALARM CONTROL RELAY FOR CONTROL OF DAMPER MOTOR POWER. PROVIDE A REMOTE LED INDICATOR LIGHT FOR FOR DUCT-TYPE SMOKE DETECTOR IN ELECTRICAL CLOSET 108 AT APPROXIMATELY 6' AFF. ROUTE POWER VIA FIRE ALARM RELAY.

Project

BROOKLYN PHILHARMONIC MUSIC CENTER

299 DeGraw Street, Brooklyn, NY 11231

Prepared for

Brooklyn Philharmonic

55 Washington Street, Suite 656
Brooklyn, NY 11201

Contract No: 79.07250.09

HOK
1065 Avenue of the Americas
New York, NY 10018 USA
t +1 212 741 1200 f +1 212 633 1163

All reproduction & intellectual property rights reserved © 2012

In Association with

NEW YORK CITY DEPARTMENT OF DESIGN + CONSTRUCTION

NYC Department of Design & Construction
30-30 Thompson Avenue, #5-076
Long Island City, NY 11101

Old Structures
Structural Engineers
111 Broadway, 14th Floor
New York, NY 10006

M-E Engineers
MEP Engineers
29 West 38th Street, 5th Floor
New York, NY 10018

Syska Hennessy Group
Lighting Consultant
11 West 42 Street
New York, NY 10036

Key Plan

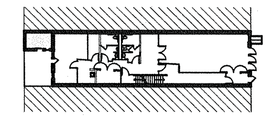

BLOCK: 414
LOT: 61

N

Professional Seals

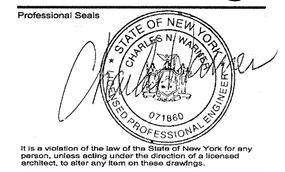

It is a violation of the law of the State of New York for any person, unless acting under the direction of a licensed architect, to alter any item on these drawings.

No.	Issue Description	MM-DD-YYYY
1	ISSUED FOR FILING	06-14-2012
2	ISSUED FOR BID	07-20-2012

No.	Revision Description	MM-DD-YYYY

B-Scan

Drawn by DH Reviewed by CW
Project No 79.07250.09
Date June 1, 2011
CAPIS ID PV467BPHL

Sheet Title

SECOND FLOOR AND ROOF FIRE ALARM PLANS

Sheet Number

FA-102.00

Sheet 11 of 14

Original drawing is 42 x 30 Do not scale contents of this drawing

K:\DWG\brooklynphilharmonic_np080337\CAD\Elec\FA_N1080337.dwg Jul 19, 2012 06:32pm owilcox