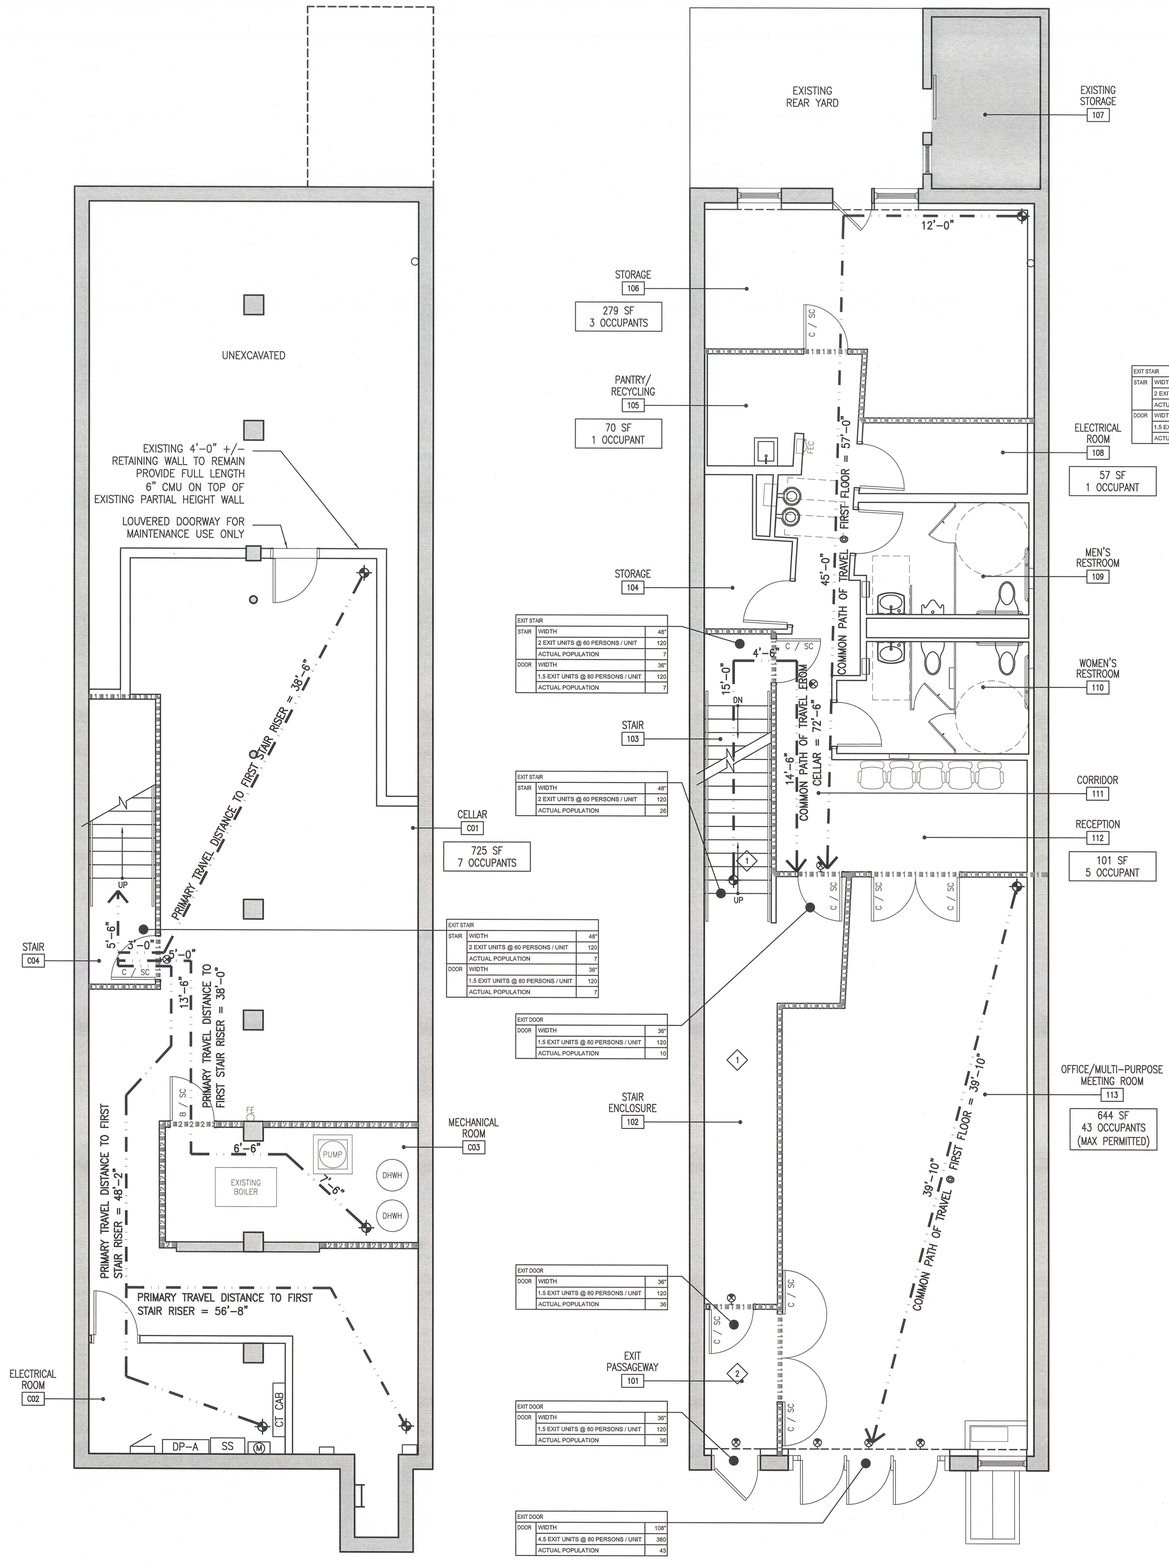

1 CELLAR LIFE SAFETY PLAN

SCALE: 1/4" = 1'-0"

2 FIRST FLOOR LIFE SAFETY PLAN

SCALE: 1/4" = 1'-0"

3 SECOND FLOOR LIFE SAFETY PLAN

SCALE: 1/4" = 1'-0"

LIFE SAFETY PLAN KEY NOTES

REFER TO SHEET A-002 FOR ADDITIONAL NOTES

1. 1 HOUR RATED STAIR ENCLOSURE CONSTRUCTION REQUIRED; PROVIDE 1 HOUR RATED WALLS, FLOORS & CEILING ASSEMBLIES FROM FIRST FLOOR UP TO STRUCTURE; ALL NEW & EXISTING STRUCTURE SUPPORTING THE NEW STAIR MUST MEET THE 1 HOUR RATING REQUIREMENT.

2. 1 HOUR RATED CONSTRUCTION REQUIRED AT THE EXIT PASSAGEWAY; PROVIDE 1 HOUR RATED WALLS, FLOOR & CEILING ASSEMBLY; ALL NEW & EXISTING STRUCTURE TO WHICH THE EXIT PASSAGEWAY BEARS MUST MEET THE 1 HOUR RATING REQUIREMENT.

LIFE SAFETY PLAN LEGEND

- 1 HR ENCLOSURE
- 2 HR ENCLOSURE
- EXIT SIGNS; ARROWS INDICATE DIRECTION OF TRAVEL
- TRAVEL DISTANCE
- "C" — C LABEL = 3/4 HOUR RATED DOOR
- "B" — B LABEL = 1 1/2 HOUR RATED DOOR
- SC — SELF OR AUTOMATIC CLOSING
- FEC — FIRE EXTINGUISHER CABINET

CONSTRUCTION LEGEND

INDICATES AREA NOT IN CONTRACT EXCEPT AS OTHERWISE NOTED.

PARTITION TYPE SYMBOL

- A2/A — PARTITION VARIANT / PARTITION TYPE
- ALIGN (EX) (NEW) — INDICATES ALIGNMENT OF FINISH SURFACES
- EXISTING PARTITIONS
- A2 U.O.N. — GYPSUM BOARD PARTITION
- 1A2 U.O.N. — 1 HR. FIRE RATED PARTITION
- DENOTES GLASS PARTITION (SEE ELEVATION & SECTIONS)
- SOFFIT, CABINET, OR OTHER ITEM ABOVE
- NEW DOOR & FRAME — 6" U.O.N.
- EXISTING DOOR & FRAME TO REMAIN
- FEC — FIRE EXTINGUISHER WITH RECESSED CABINET SEE SPECIFICATIONS
- FE — FIRE EXTINGUISHER WITH MOUNTING BRACKET SEE SPECIFICATIONS
- INDICATES MILLWORK ITEM
- CJ — DENOTES CONTINUOUS VERTICAL CONTROL JOINT. IN GYP.BD. PARTITION 30'-0" MIN BETWEEN ON LONG SPANS.

Project
BROOKLYN PHILHARMONIC MUSIC CENTER
299 DeGraw Street, Brooklyn, NY 11231

Prepared for
Brooklyn Philharmonic
55 Washington Street, Suite 656
Brooklyn, NY 11201

Contract No: 79.07250.09

HOK
1065 Avenue of the Americas
New York, NY 10018 USA
t +1 212 741 1200 f +1 212 633 1163

All reproduction & intellectual property rights reserved © 2012 In Association with

NEW YORK CITY DEPARTMENT OF DESIGN + CONSTRUCTION

NYC Department of Design & Construction
30-30 Thompson Avenue, #5-07B
Long Island City, NY 11101

Old Structures
Structural Engineers
111 Broadway, 14th Floor
New York, NY 10006

M-E Engineers
MEP Engineers
29 West 38th Street, 5th Floor
New York, NY 10018

Syska Hennessy Group
Lighting Consultant
11 West 42 Street
New York, NY 10036

Key Plan

BLOCK: 414
LOT: 61

Professional Seals

It is a violation of law of the State of New York for any person, unless acting under the direction of a licensed architect, to alter any item on these drawings.

No.	Issue Description	MM-DD-YYYY
01	ISSUED FOR FILING	06-14-2012
02	ISSUED FOR BID	07-20-2012

No.	Revision Description	MM-DD-YYYY

B-Scan

Drawn by SL Reviewed by SW
Project No 79.07250.09
Date June 1, 2011
CAPIS ID PV467BPHL

Sheet Title

CELLAR, FIRST & SECOND FLOOR LIFE SAFETY PLANS

Sheet Number

LS-101.00

Original drawing is 42 x 30 Do not scale contents of this drawing