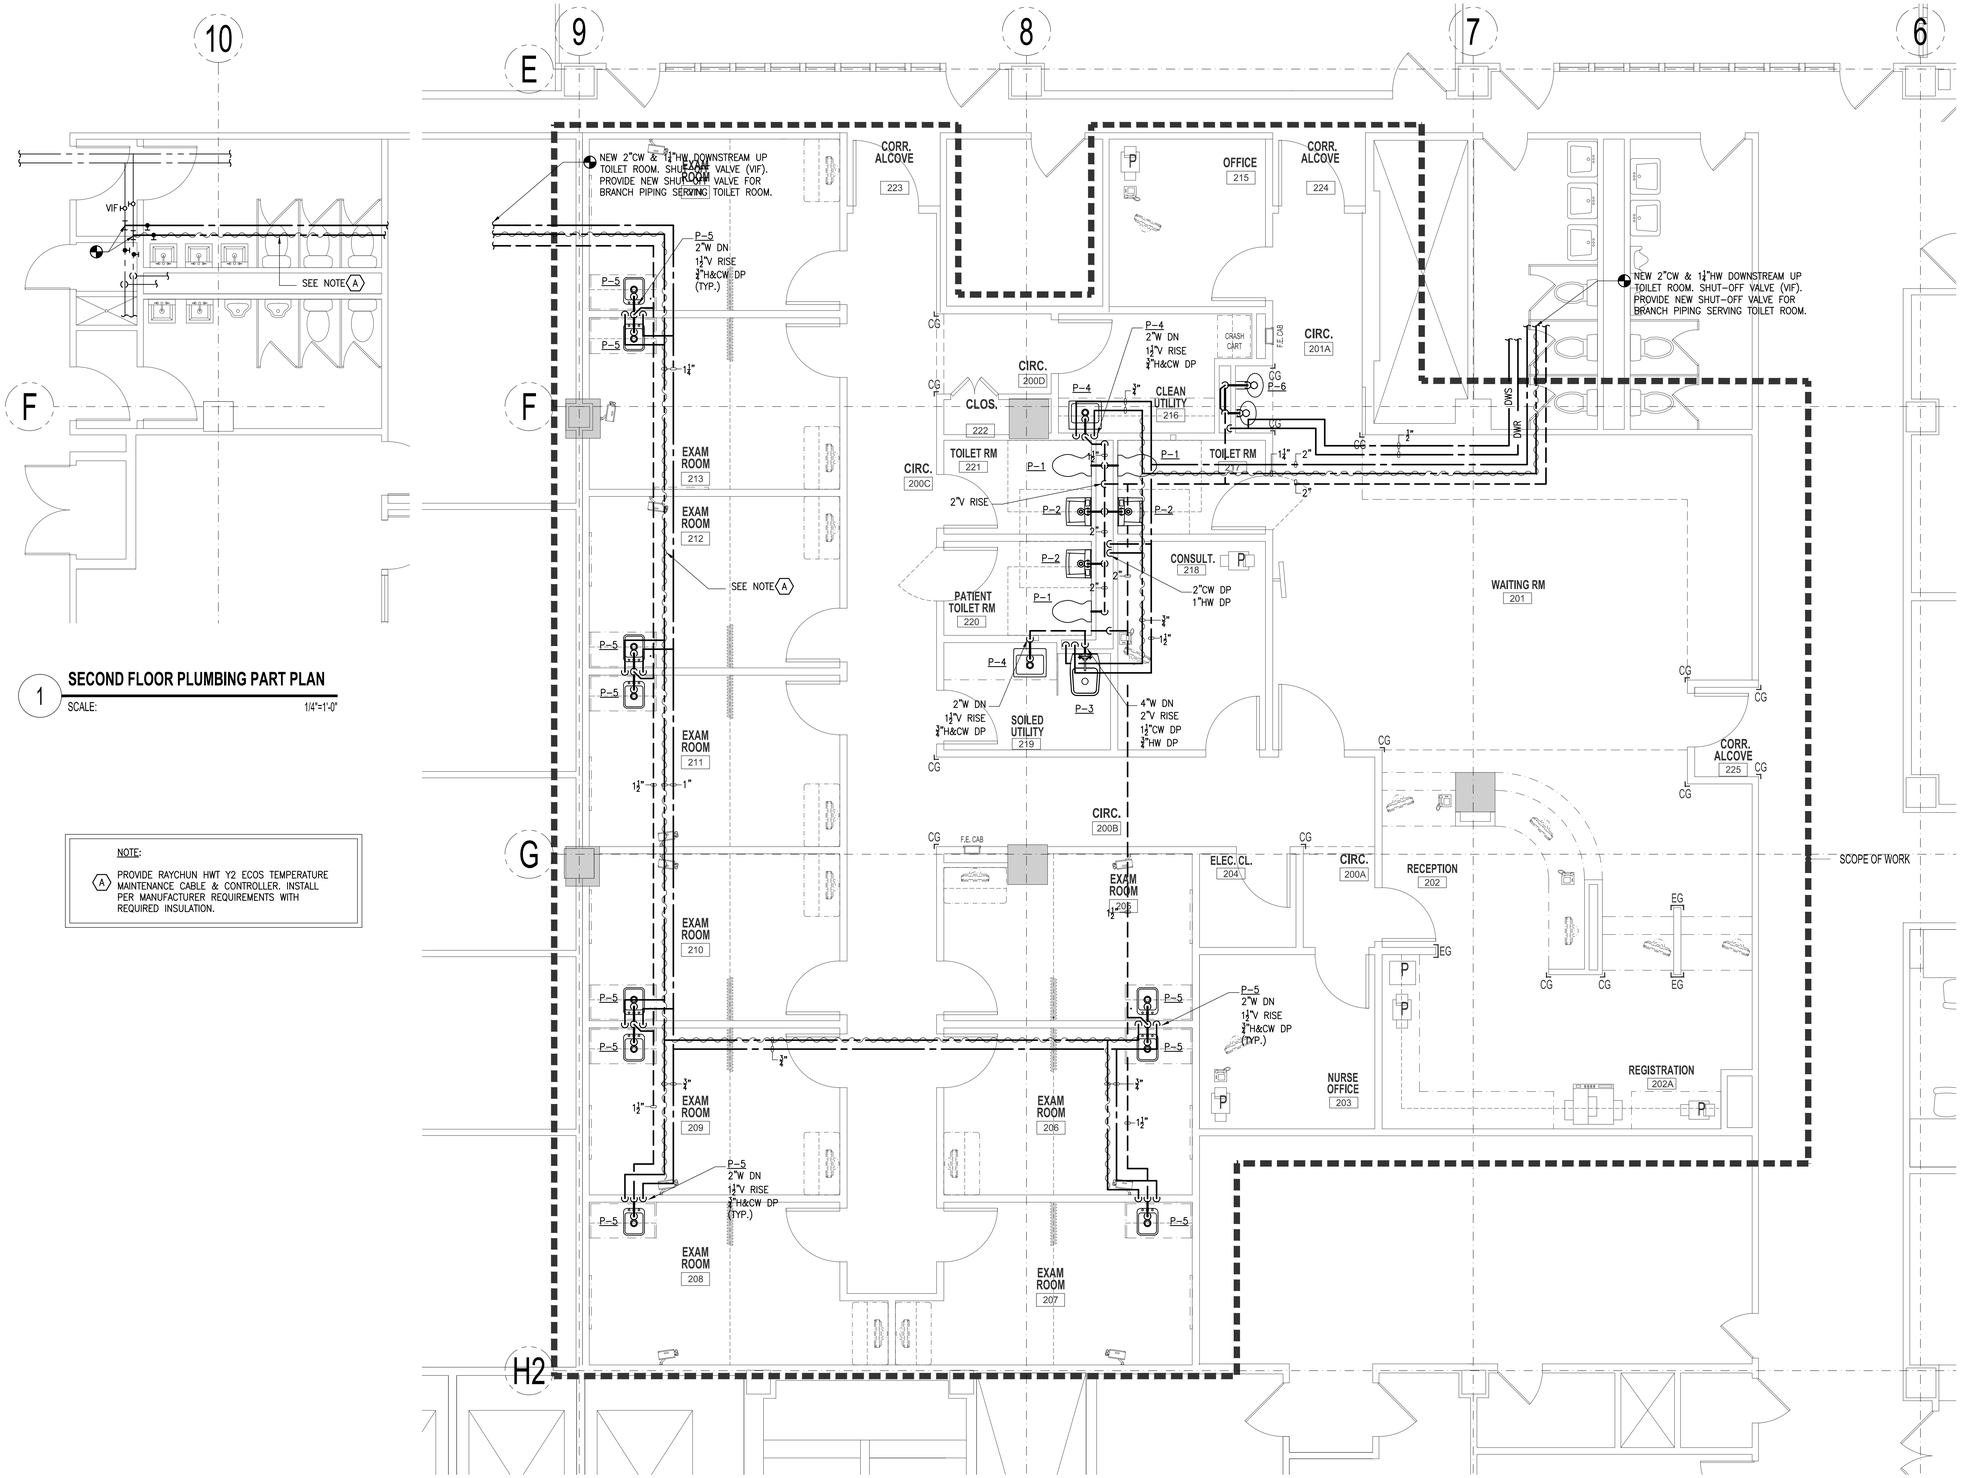

1 **SECOND FLOOR PLUMBING PART PLAN**
SCALE: 1/4"=1'-0"

NOTE:

(A) PROVIDE RAYCHUN HWT Y2 ECOS TEMPERATURE MAINTENANCE CABLE & CONTROLLER. INSTALL PER MANUFACTURER REQUIREMENTS WITH REQUIRED INSULATION.

2 **SECOND FLOOR PLUMBING PART PLAN**
SCALE: 1/4"=1'-0"

THIS PLAN IS APPROVED ONLY FOR WORK INDICATED ON THE APPLICATION SPECIFICATION SHEET. ALL OTHER MATTERS SHOWN ARE NOT TO BE RELIED UPON, OR TO BE CONSIDERED AS EITHER BEING APPROVED OR IN ACCORDANCE WITH APPLICABLE CODES.

DOB EMPLOYEE STAMPS AND SIGNATURES:

DOB BSCAN STICKER:

REVISION	DATE	REASON FOR ISSUE
	06-25-2012	ISSUED TO DOB

KEY PLAN :

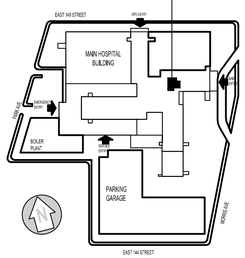

CLIENT:
NEW YORK CITY HEALTH AND HOSPITALS CORPORATION

CLIENT:
LINCOLN MEDICAL AND MENTAL HEALTH CENTER
234 East 149th Street, Bronx, New York 10451

ARCHITECT:
MJCL Architects, PLLC
1416 Avenue M, Brooklyn, NY 11230
Tel.: (718) 339-3380 Fax: (718) 339-3642

ENVIRONMENTAL ENGINEERING CONSULTANT:
Lilker Associates Consulting Engineers, PC
1001 Avenue of the Americas, New York, NY 10018
tel 212.695.1000 fax 212.695.1299 www.lilker.com

PROJECT:
NEW CLINIC RENOVATION AT SECOND FLOOR
234 East 149 Street Bronx, NY 10451

DRAWING:
SECOND FLOOR PLUMBING PLAN

SCALE :	AS NOTED
DRAWN BY :	CAD
CHECKED BY :	VC
DATE :	09-06-2011
JOB # :	21115.00

DRAWING # :
P-102.00

Filename: F:\L2680 – Lincoln Medical Cnt. Specialty Clinic\DWGS\Plumbing\L2680_P102.00_2nd Flr.dwg User: Lukas Alvim Plot Date: 6/27/2012 12:19 PM