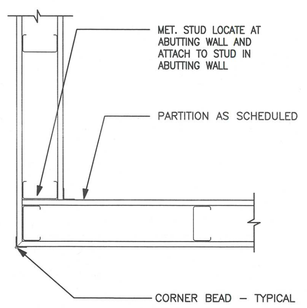

1 TYPICAL CORNER DETAIL
SCALE: 1 1/2"=1'–0"

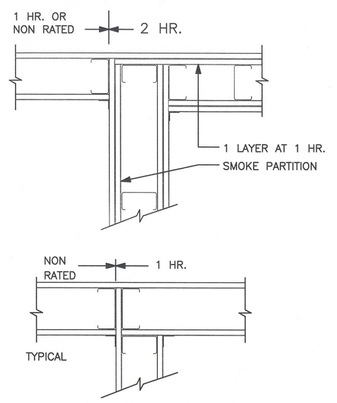

2 TYP. RATED PARTITION INTERSECTION
SCALE: 1 1/2"=1'–0"

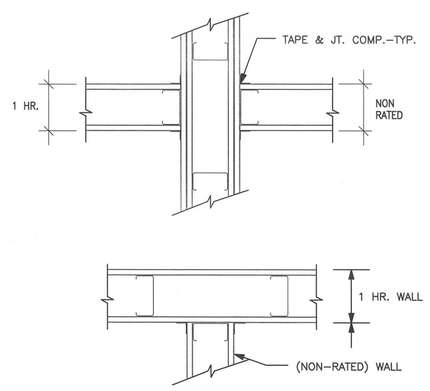

3 TYP. RATED PARTITION INTERSECTION
SCALE: 1 1/2"=1'–0"

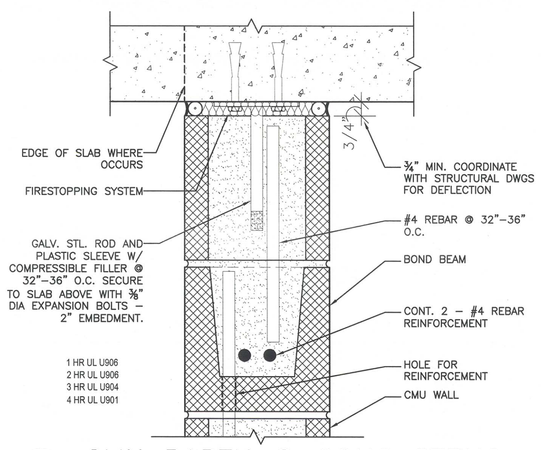

4 CMU PARTN @ CONC STRUC
SCALE: 3"=1'–0"

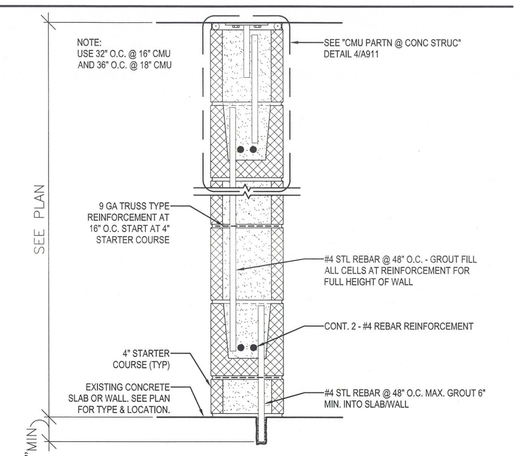

5 REINFORCEMENT @ CMU PARTN
SCALE: 1 1/2"=1'–0"

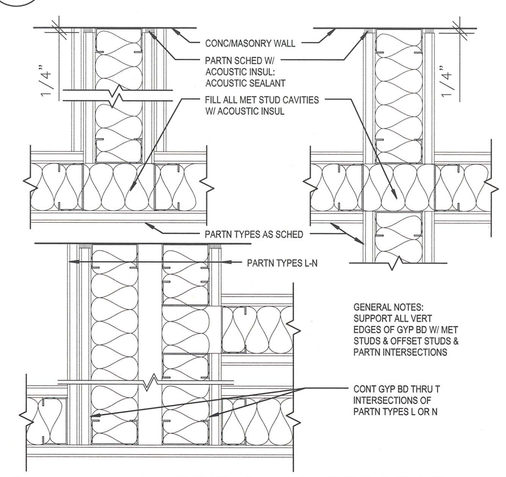

6 TYP. PARTITION INTERSECTIONS
SCALE: 3"=1'–0"
A910-3313A

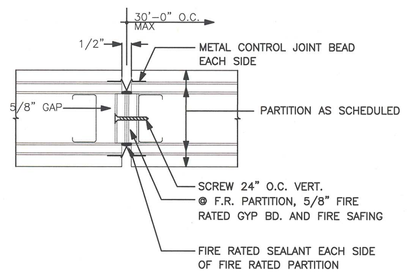

7 GYP. BD. PARTITION CONTROL JOINT
SCALE: 1 1/2"=1'–0"

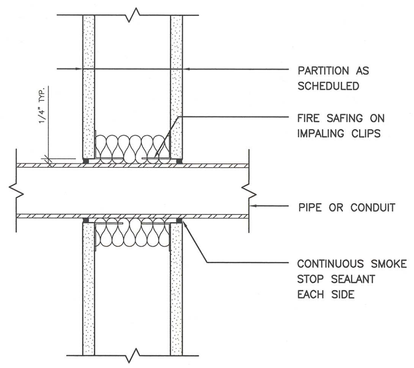

8 PIPE PENETRATION @ GYP. BD. PARTITION
SCALE: 1 1/2"=1'–0"

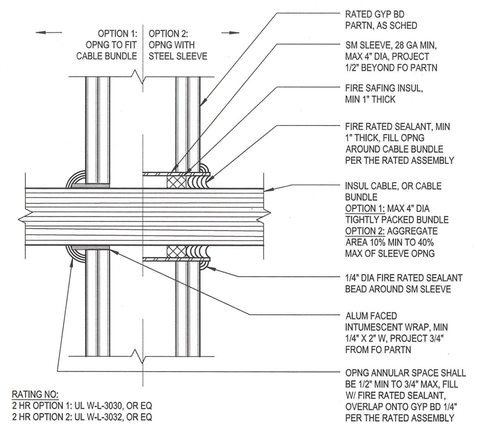

9 TYP CABLE BUNDLE THRU RATED GWB PARTITION
3" = 1'–0"

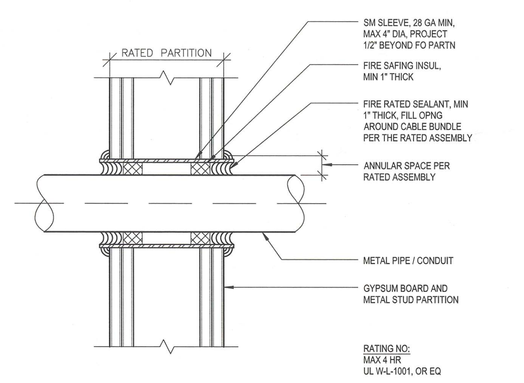

10 TYP PIPE/CONDUIT THRU RATED GWB PARTITION
3" = 1'–0"

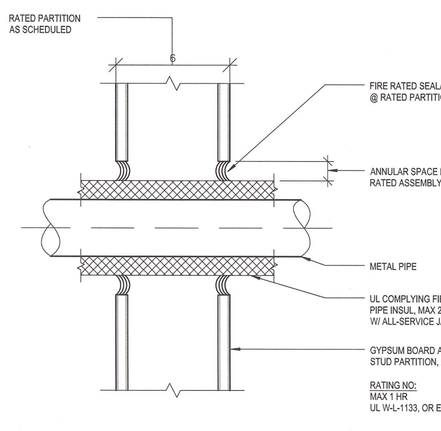

12 TYP INSUL PIPE THRU RATED GWB PARTITION
3" = 1'–0"

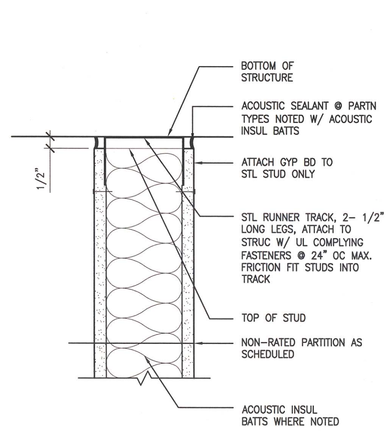

13 NON–RATED PART TO STRUC @ CONC
SCALE: 12"=1'–0"

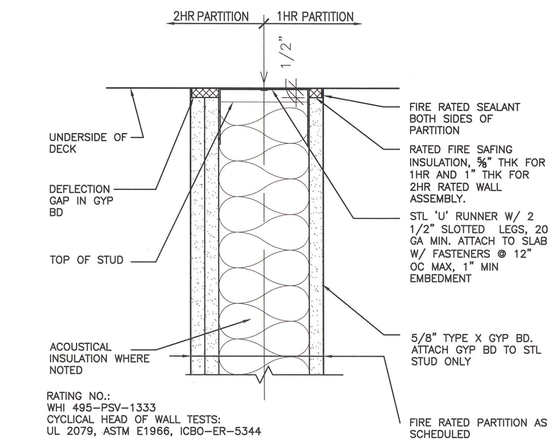

14 RATED PART TO STRUC @ CONC
SCALE: 3"=1'–0"

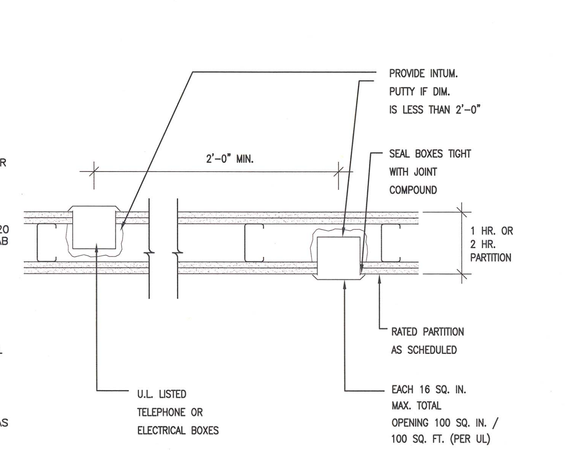

15 ADJACENT ELECTRICAL BOXES
SCALE: 1 1/2"=1'–0"

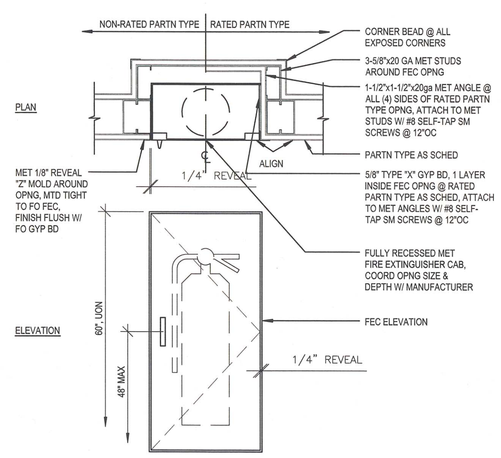

16 RECESSED FIRE EXT. CABINET
SCALE: 1 1/2"=1'–0"
A910-3810A

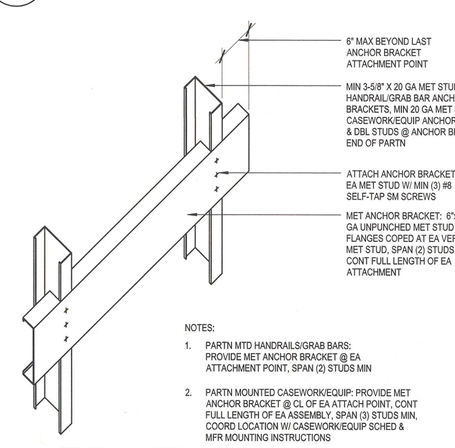

17 TYP. MTL. STUD ANCHOR BRACKET
SCALE: 1 1/2"=1'–0"
A910-3212A

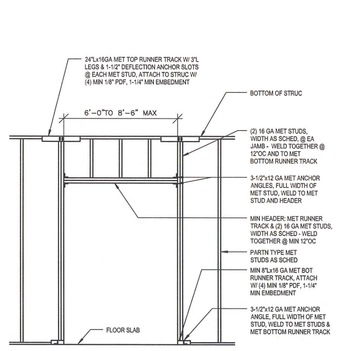

18 METAL STUD FRAMING @ HOLD OPEN DOORS
SCALE: 1/4"=1'–0"
A910-3211B

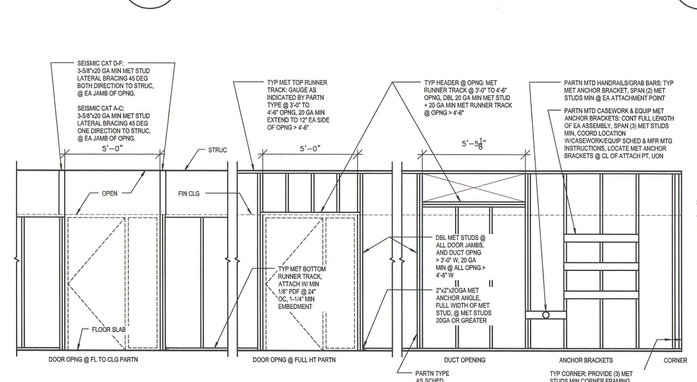

19 TYP. METAL STUD FRAMING DIAGRAM
SCALE: 1/4"=1'–0"
A910-3211A

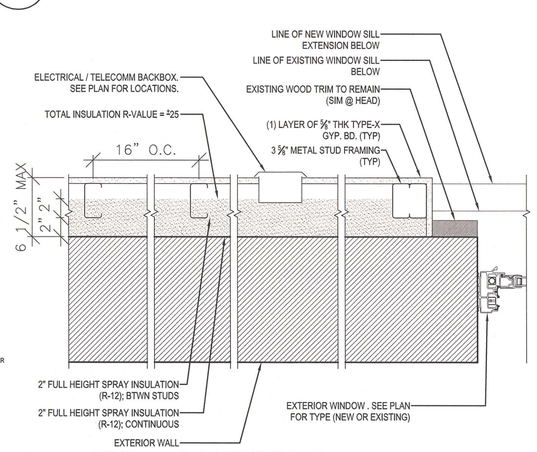

20 TYP. CONDITION @ EXIST. EXTERIOR WALL
SCALE: 1 1/2"=1'–0"

Project
BROOKLYN PHILHARMONIC MUSIC CENTER
299 DeGraw Street, Brooklyn, NY 11231

Prepared for
Brooklyn Philharmonic
55 Washington Street, Suite 656
Brooklyn, NY 11201

Contract No: 79.07250.09

HOK
1065 Avenue of the Americas
New York, NY 10018 USA
t +1 212 741 1200 f +1 212 633 1163

All reproduction & intellectual property rights reserved © 2012
In Association with

NEW YORK CITY DEPARTMENT OF DESIGN + CONSTRUCTION

NYC Department of Design & Construction
30-30 Thompson Avenue, #5-076
Long Island City, NY 11101

Old Structures
Structural Engineers
111 Broadway, 14th Floor
New York, NY 10006

M-E Engineers
MEP Engineers
29 West 38th Street, 5th Floor
New York, NY 10018

Syska Hennessy Group
Lighting Consultant
11 West 42 Street
New York, NY 10036

Key Plan

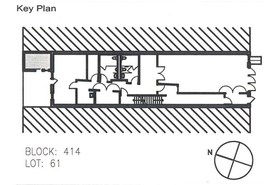

Professional Seals

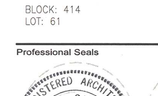

It is a violation of law of the State of New York for any person, unless acting under the direction of a licensed architect, to alter any item on these drawings.

No.	Issue Description	MM-DD-YYYY
01	ISSUED FOR FILING	06–14–2012
02	ISSUED FOR BID	07–20–2012

No.	Revision Description	MM-DD-YYYY

B-Scan

Drawn by SL Reviewed by SW
Project No 79.07250.09
Date June 1, 2011
CAPIS ID PV467BPHL

Sheet Title

PARTITION DETAILS

Sheet Number

A–911.00

Original drawing is 42 x 30 Do not scale contents of this drawing