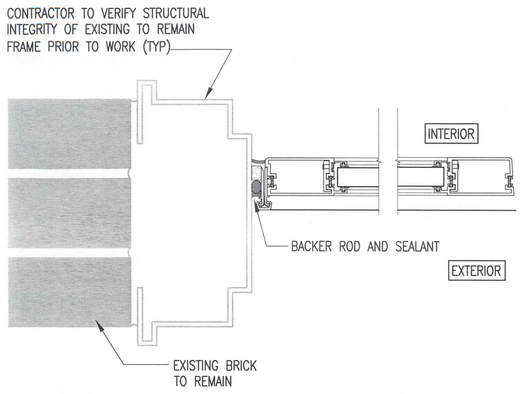

1 DETAIL AT JAMB
SCALE: 3"=1'-0"

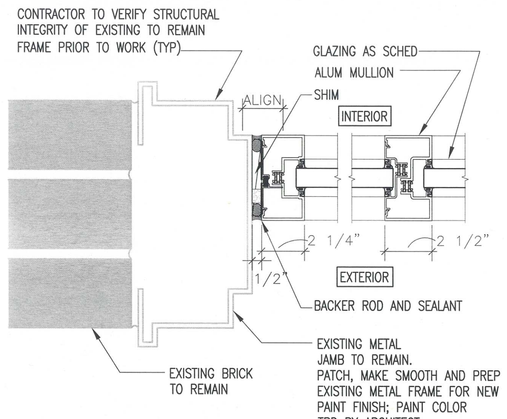

2 DETAIL AT JAMB
SCALE: 3"=1'-0"

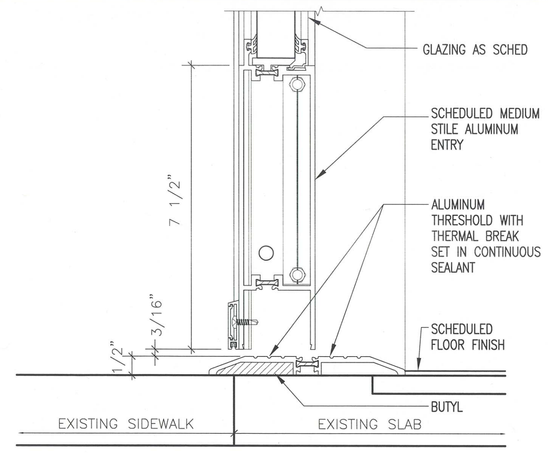

3 STOREFRONT JAMB DETAIL
SCALE: 3"=1'-0"

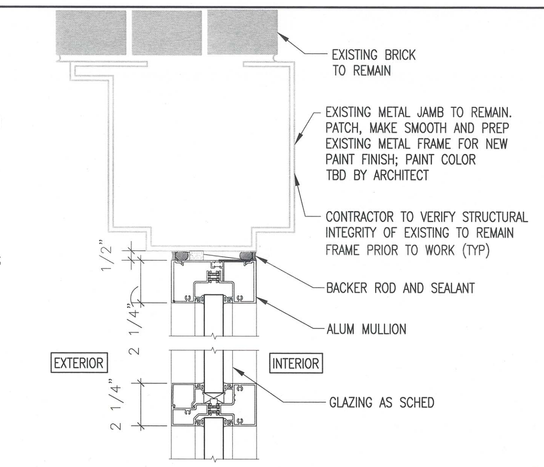

3A DETAIL AT HEAD
SCALE: 3"=1'-0"

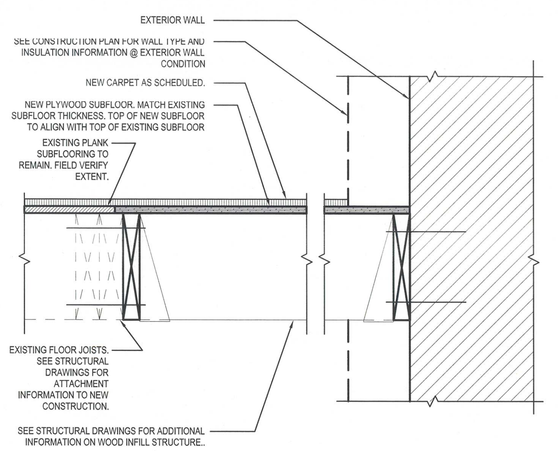

4 DTL @ WOOD FLOOR INFILL
SCALE: 1 1/2"=1'-0"

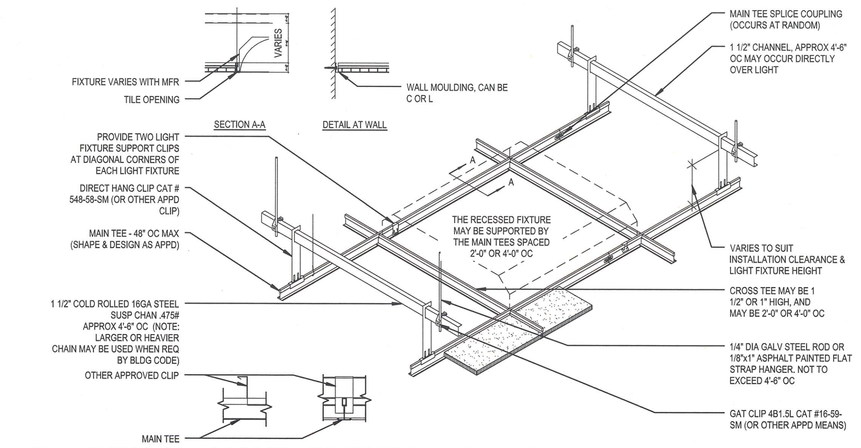

NOTES
1. AT EACH END OF LIGHT FIXATURE AN INTERLOCKING CROSS TEE OR LOCKING BAR MUST BE USED.
2. FIXTURES EXCEEDING 80 LBS IN WEIGHT SHALL BE SUPPORTED INDEPENDENT OF CEILING SUSPENSION SYSTEM. FIXTURES WEIGHING 80 LBS OR LESS MAY BE SUPPORTED FROM THE CARRYING CHANNELS. FIXTURES WEIGHING 50 LBS OR LESS MAY BE SUPPORTED FROM THE MAIN RUNNERS.
3. SURFACE OR PENDENT FIXTURES MUST BE INDEPENDENTLY SUPPORTED FROM 1 1/2" BLACK IRON CHANNEL OR FROM FLOOR OR ROOF CONSTRUCTION.

5 TYPICAL LIGHT FIXTURE MOUNTING DETAIL
SCALE: 1"=1'-0"
A940-2255A-NY

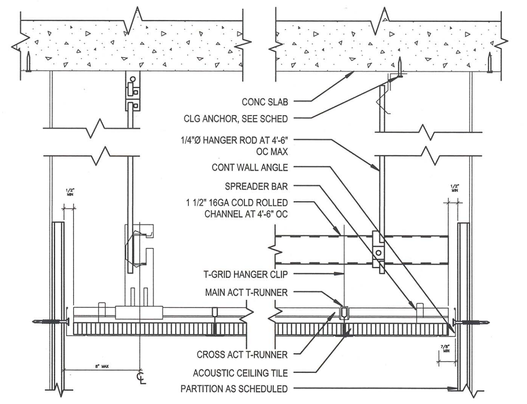

6 TYP. ACT SUSPENSION DETAIL
SCALE: 1 1/2"=1'-0"
A940-2152A-NY

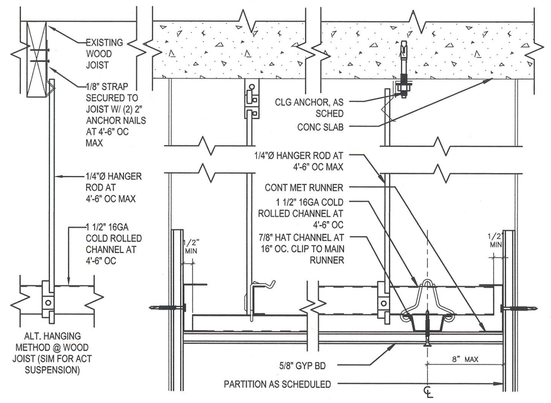

7 TYP. GYP BD SUSPENSION DTL
SCALE: 1 1/2"=1'-0"
A940-3152A-NY

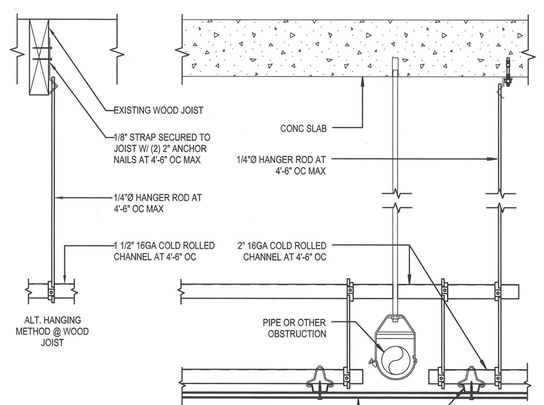

8 TYP. ACT CLG BRIDGE DTL
SCALE: 1 1/2"=1'-0"
A940-3152D-NY

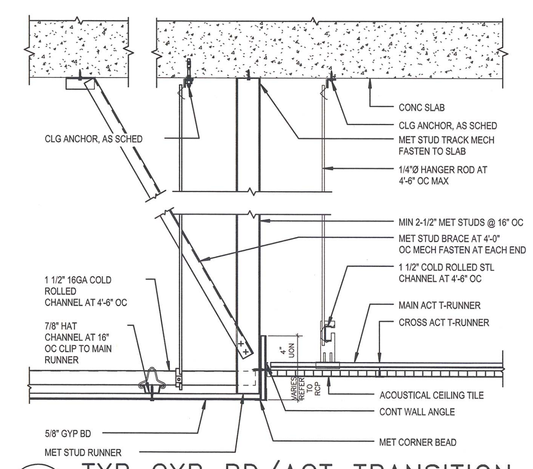

9 TYP GYP BD/ACT TRANSITION
SCALE: 1 1/2"=1'-0"
A940-4052A-NY

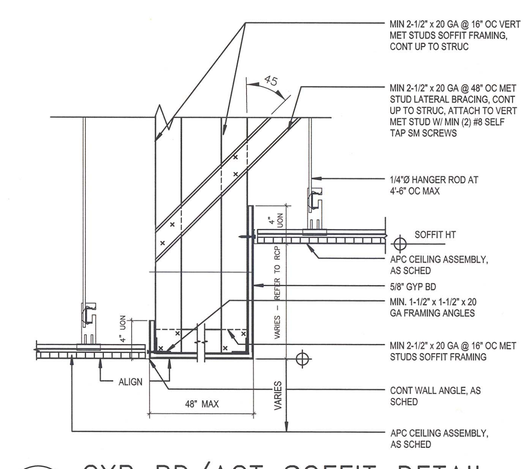

10 GYP BD/ACT SOFFIT DETAIL
SCALE: 1 1/2"=1'-0"
A940-4010F

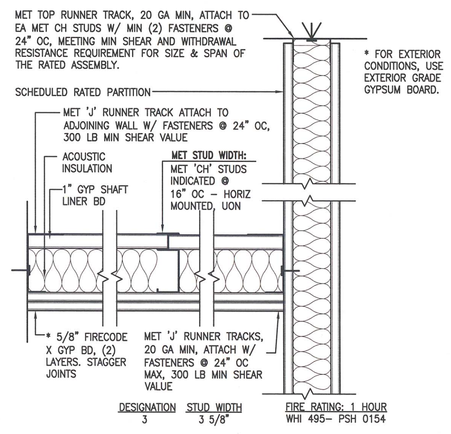

11 1 HOUR RATED HORIZONTAL SHAFTWALL CLG
SCALE: 1 1/2"=1'-0"

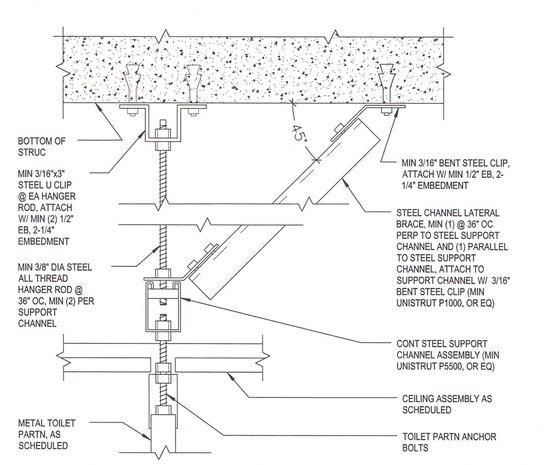

12 TOILET PARTN SUSPENSION DTL
SCALE: 3"=1'-0"
A950-3010A

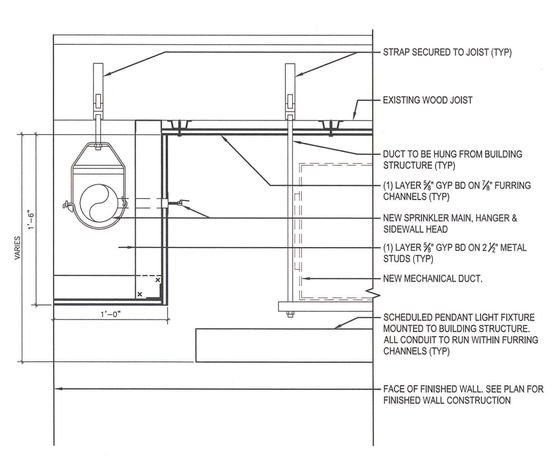

13 TYP. SPRINKLER SOFFIT
SCALE: 1 1/2"=1'-0"

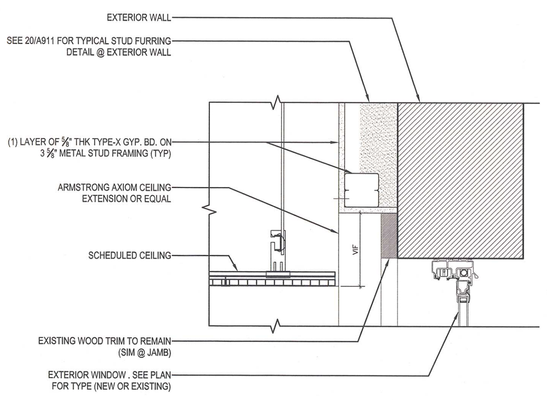

14 TYP. CLG TILE @ WINDOW
SCALE: 1 1/2"=1'-0"

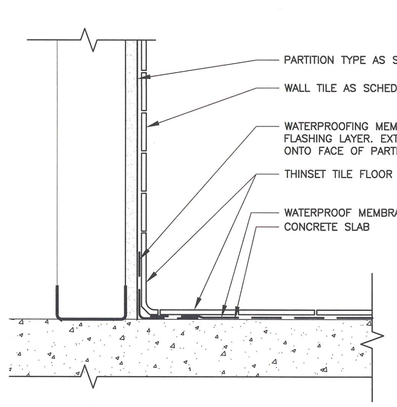

15 WATERPROOFING @ TILE FLOOR
SCALE: 3"=1'-0"

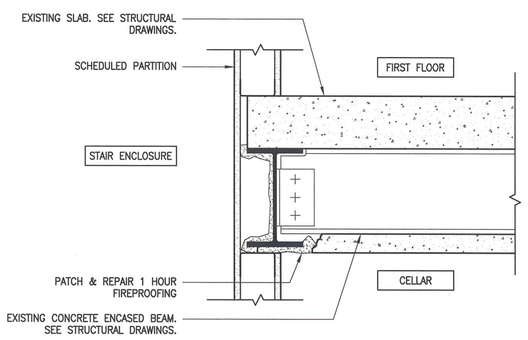

16 FIRST FLOOR SLAB EDGE @ STAIR
SCALE: 1 1/2"=1'-0"

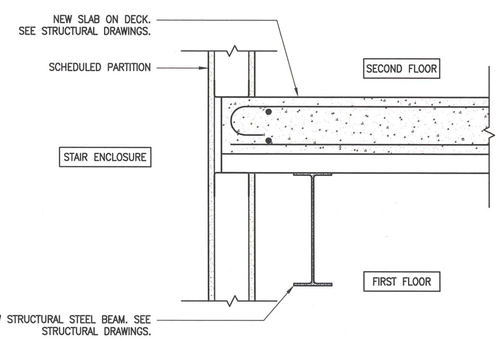

17 SECOND FLOOR SLAB EDGE @ STAIR
SCALE: 1 1/2"=1'-0"

Project
BROOKLYN PHILHARMONIC MUSIC CENTER
299 DeGraw Street, Brooklyn, NY 11231

Prepared for
Brooklyn Philharmonic
55 Washington Street, Suite 656
Brooklyn, NY 11201

Contract No: 79.07250.09

HOK
1065 Avenue of the Americas
New York, NY 10018 USA
t +1 212 741 1200 f +1 212 633 1163

All reproduction & intellectual property rights reserved © 2012
In Association with

NEW YORK CITY DEPARTMENT OF DESIGN + CONSTRUCTION

NYC Department of Design & Construction
30-30 Thomson Avenue, #5-076
Long Island City, NY 11101

Old Structures
Structural Engineers
111 Broadway, 14th Floor
New York, NY 10006

M-E Engineers
MEP Engineers
29 West 38th Street, 5th Floor
New York, NY 10018

Syska Hennessy Group
Lighting Consultant
11 West 42 Street
New York, NY 10036

Key Plan

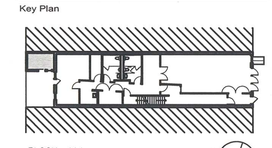

BLOCK: 414
LOT: 61

Professional Seals

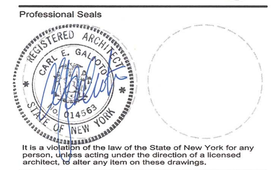

It is a violation of the law of the State of New York for any person, unless acting under the direction of a licensed architect, to alter any item on these drawings.

No.	Issue Description	MM-DD-YYYY
01	ISSUED FOR FILING	06-14-2012
02	ISSUED FOR BID	07-20-2012

No.	Revision Description	MM-DD-YYYY

B-Scan

Drawn by SL Reviewed by SW
Project No 79.07250.09
Date June 1, 2011
CAPIS ID PV467BPHL

Sheet Title

MISC DETAILS

Sheet Number

A-940.00

Original drawing is 42 x 30 Do not scale contents of this drawing